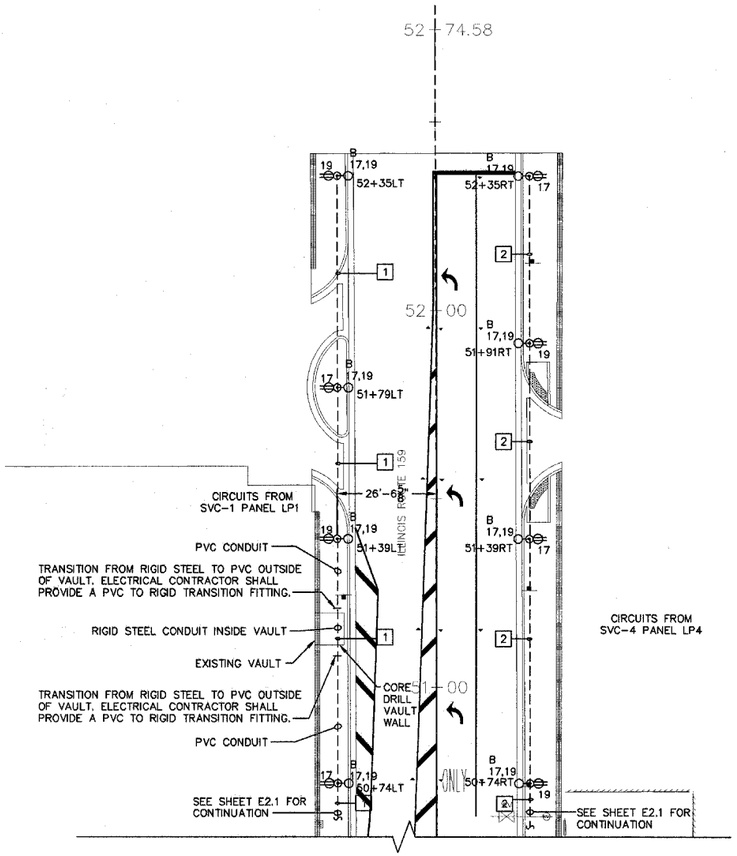

NORTH ELECTRICAL PLAN - LIGHTING

1" = 20'-0"

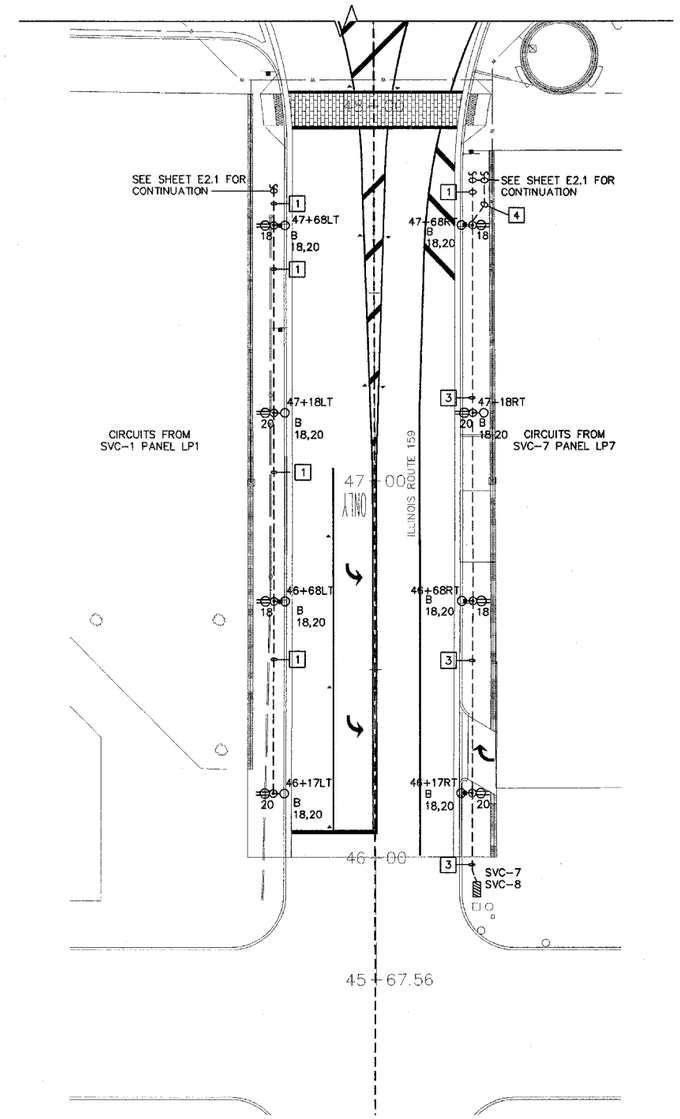

SOUTH ELECTRICAL PLAN - LIGHTING

1" = 20'-0"

GENERAL NOTES

1. CONTRACTOR SHALL LOCATE ALL EXISTING UTILITIES PRIOR TO BEGINNING CONSTRUCTION.
2. UNLESS NOTED OTHERWISE, ALL CONDUIT SHALL BE PVC.
3. ROUTE CONDUITS AROUND TREE PLANTING AREAS.
4. ALL LIGHTING SHALL REMAIN OPERATIONAL UNTIL NEW IS INSTALLED AND MADE OPERATIONAL.

KEYED NOTES

1. PROVIDE A 1½" PVC CONDUIT WITH (2) #6, (1) #6N (1) #10G
2. PROVIDE A 1" PVC CONDUIT WITH (2) #10, (1) #10N AND (1) #10G.
3. PROVIDE A 2½" PVC CONDUIT WITH (2) #6, AND (1) #10 GROUND FOR S.E. PLAZA LIGHTS; AND (2) #6, (1) #6 NEUTRAL, AND (1) #10 GROUND FOR S.E. STREET LIGHTS.
4. PROVIDE A 1½" PVC CONDUIT WITH (2) #6, AND (1) #10G.

Kaskaskia Engineering Group L.L.C.
23 Public Square Suite 404
Belleville, Illinois 62220
Office: (618)-233-5877 Fax: (618)-233-5977
www.kaskaskiaeng.com
A Disadvantaged Business Enterprise

PREPARED BY:

LICENSE NO. 184.004773 — PROFESSIONAL REGISTRATIONS ILLINOIS PROFESSIONAL DESIGN FIRM
20-5696586 — PROFESSIONAL ENGINEERING CORP.

BRiC PARTNERSHIP, LLC
CONSULTING ENGINEERS
100 EAST WASHINGTON, SUITE 220
BELLEVILLE, IL 62220
TEL 618.277.5200 FAX 618.277.5227

SEAL

Signature: _____

Expiration Date: _____

REV.	DATE	DESCRIP

SHEET TITLE: NORTH AND SOUTH ELECTRICAL PLANS - LIGHTING

PROJECT TITLE: BELLEVILLE SQUARE CITY OF BELLEVILLE ST. CLAIR COUNTY, ILLINOIS

DESIGNED BY: ESF	SHEET
DRAWN BY: GYK/ESF	35
CHECKED BY: BEC	E2.2
DATE OF PRELIMINARY: 08/17/2007	
DATE OF FINAL:	
SHEET NO. 4 OF 13 SHEETS	
PROJECT NUMBER 07-0041	