CONTRACT NUMBER 98645

F.A.P. RTE.	SECTION	COUNTY	TOTAL SHEETS	SHEET NO
853	6B-1	FRANKLIN	44	8
FED ROAD DIST NO. 7	ILLINOIS	FED AID PROJECT		

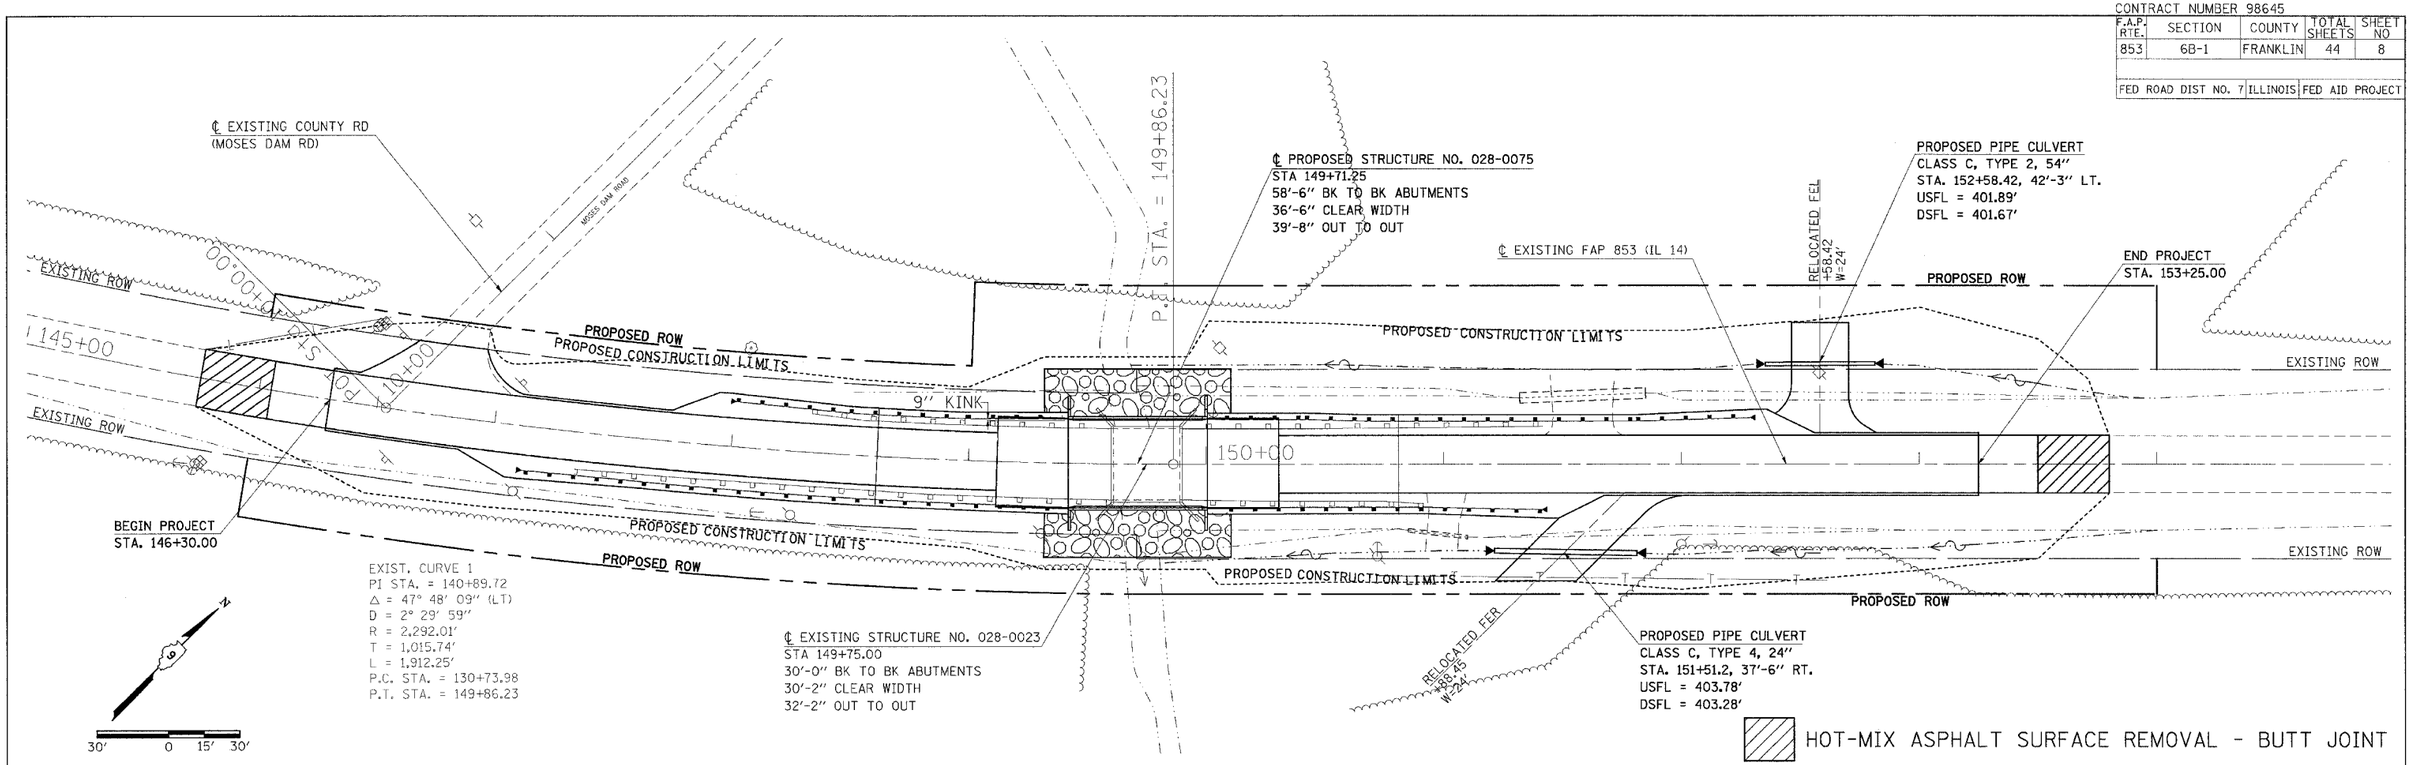

PLAN
NOTE BOOK NO.
SURVEYED
PLOTTED
ALIGNMENT CHECKED
RY. OF WAY CHECKED
CADD FILE NAME
BY
DATE

PROFILE
NOTE BOOK NO.
SURVEYED
PLOTTED
GRADES CHECKED
B.M. NOTED
STRUCTURE NOTATIONS CHKD
BY
DATE

7/6/2007
c:\projects\d903099\d903099pl.dgn
30.0000 ' / IN.
haisteadtw

PLAN/PROFILE – IL 14 OVER DRUMMOND BRANCH

SN 028-0075