F.A.P. RTE.	SECTION	COUNTY	TOTAL SHEETS	SHEET NO.
853	6B-1	FRANKLIN	44	40
STA.		TO STA.		
FED. ROAD DIST. NO. 7	ILLINOIS	FED. AID PROJECT		

Contract #98645 SHEET 14 OF 18

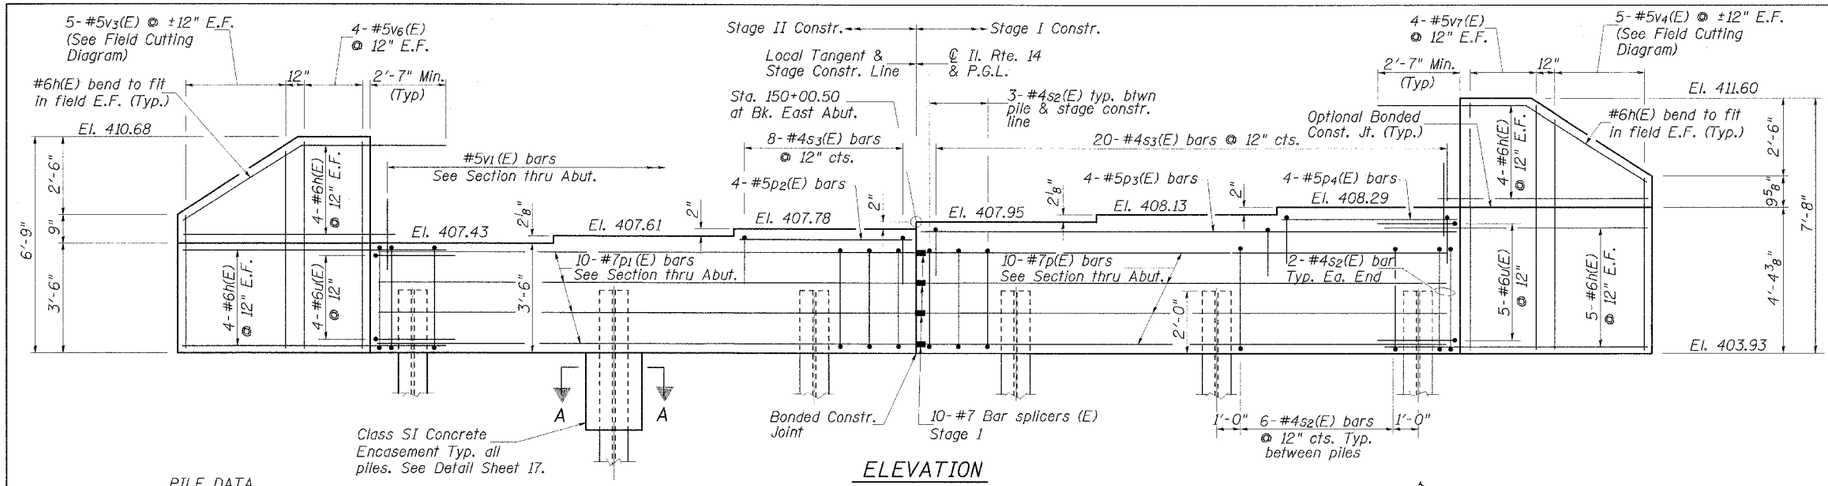

ELEVATION

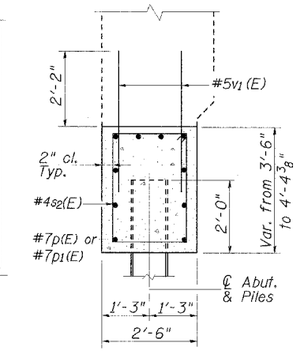

SECTION THRU ABUTMENT

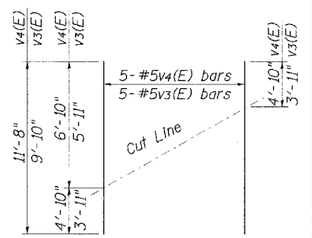

FIELD CUTTING DIAGRAM

Order $v_4(E)$ & $v_3(E)$ full length. Cut as shown and use remainder of bars in opposite face.

PILE DATA

PILE TYPE AND SIZE: STEEL HP 10X42
NOMINAL REQ'D. BEARING: 307.2 kips
FACTORED RESISTANCE AVAILABLE: 153.6 kips
ESTIMATED PILE LENGTH: 43'
NUMBER OF PRODUCTION PILES: 5
NUMBER OF TEST PILES: 1

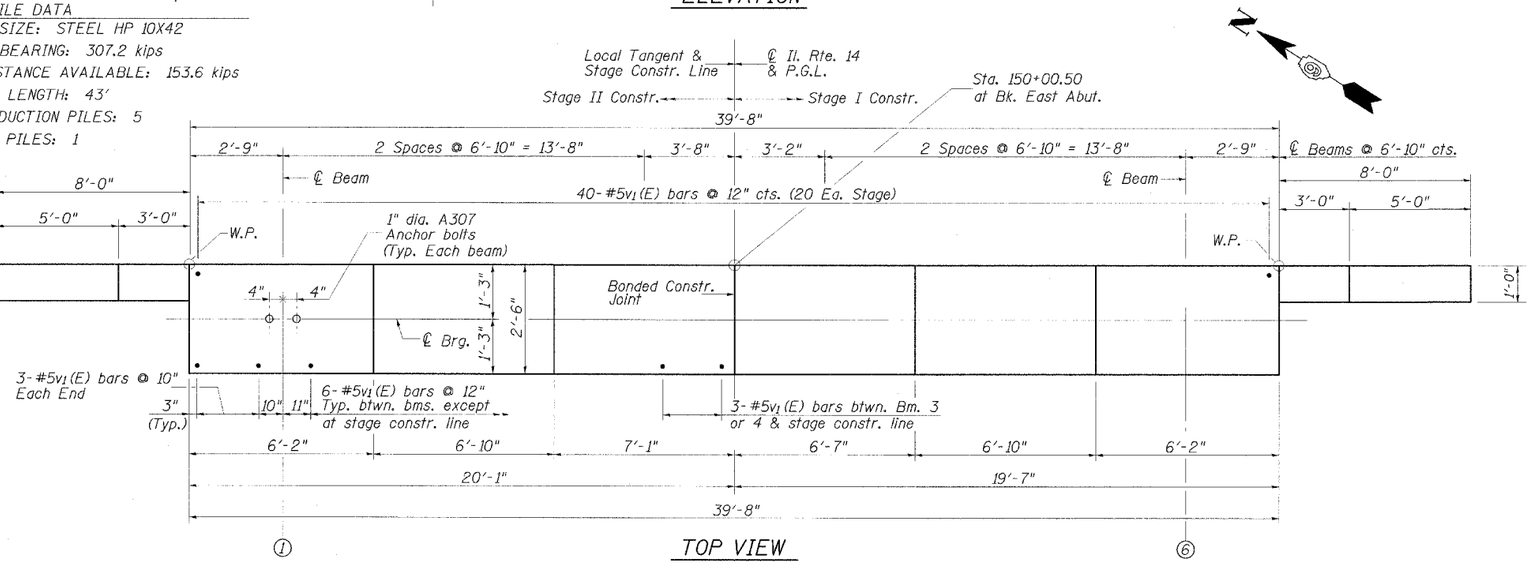

TOP VIEW

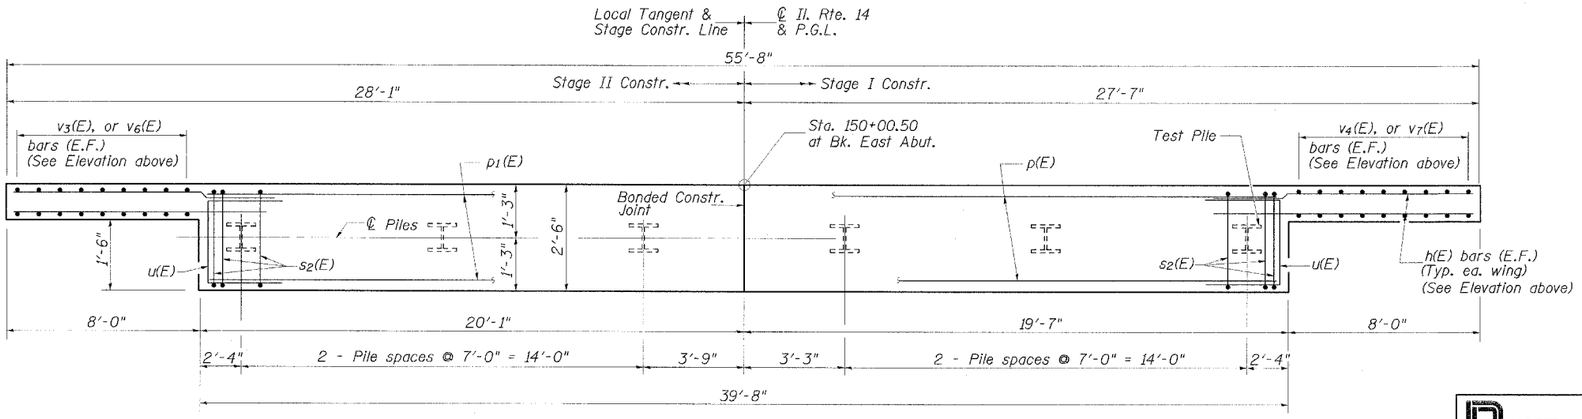

PILE CAP PLAN

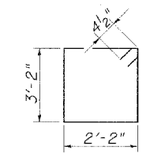

BAR s2(E)

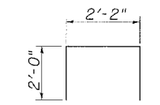

BAR s3(E)

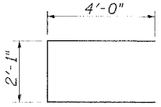

BAR u (E)

EAST ABUT. BILL OF MATERIAL

Bar	No.	Size	Length	Shape
h(E)	34	#6	11'-0"	
p (E)	10	#7	19'-1"	
p1(E)	10	#7	19'-9"	
p2(E)	4	#5	6'-9"	
p3(E)	4	#5	19'-3"	
p4(E)	4	#5	5'-10"	
s2 (E)	34	#4	11'-5"	
s3 (E)	28	#4	6'-2"	
u (E)	9	#6	10'-1"	
v1 (E)	76	#5	4'-4"	
v3 (E)	5	#5	9'-10"	
v4 (E)	5	#5	11'-8"	
v6 (E)	8	#5	6'-5"	
v7 (E)	8	#5	7'-4"	
Concrete Structures		Cu. Yd.	18.3	
Concrete Encasement		Cu. Yd.	2.1	
Reinforcement Bars, Epoxy Coated		Pound	2570	
Structure Excavation		Cu. Yd.	115	
Bar Splicers		Each	10	
Furnishing Steel Piles HP 10x42		Foot	215	
Driving Steel Piles		Foot	215	
Test Piles Steel HP 10x42		Each	1	

NOTES:

1. Pour steps monolithically with cap.
2. Space reinforcement to miss anchor bolts.
3. See sheet 2 of 18 for abutment backfill requirements.
4. See sheet 15 of 18 for bar splicer details.

REVISIONS NAME	DATE

CMT
CRAWFORD MURPHY & TILLY, INC.
CONSULTING ENGINEERS
SPRINGFIELD, IL ■ AURORA, IL ■ ST. LOUIS, MO
ROCKFORD, IL ■ PEORIA, IL ■ CHICAGO, IL

ILLINOIS DEPARTMENT OF TRANSPORTATION

EAST ABUTMENT

F.A.P. ROUTE 853 (IL. RTE. 14)
ILLINOIS ROUTE 14 OVER
DRUMMOND BRANCH
SECTION 6B-1 STA. 149+71.25
STR. NO. 028-0075 - FRANKLIN COUNTY

SCALE: NONE DRAWN BY: GLD
DATE: 6/6/07 CHECKED BY: WLB

E:\IDOT\060660\SN_0280075\dr-aw\sheets\EAST ABUTMENT.dgn
6/5/2007