F.A.P. RTE.	SECTION	COUNTY	TOTAL SHEETS	SHEET NO.
343	*	COOK	24	8
STA.	TO STA.			
FED. ROAD DIST. NO.	ILLINOIS	FED. AID PROJECT		

*70HB-F & 70D-Y-B-F CONTRACT NO. 60B70

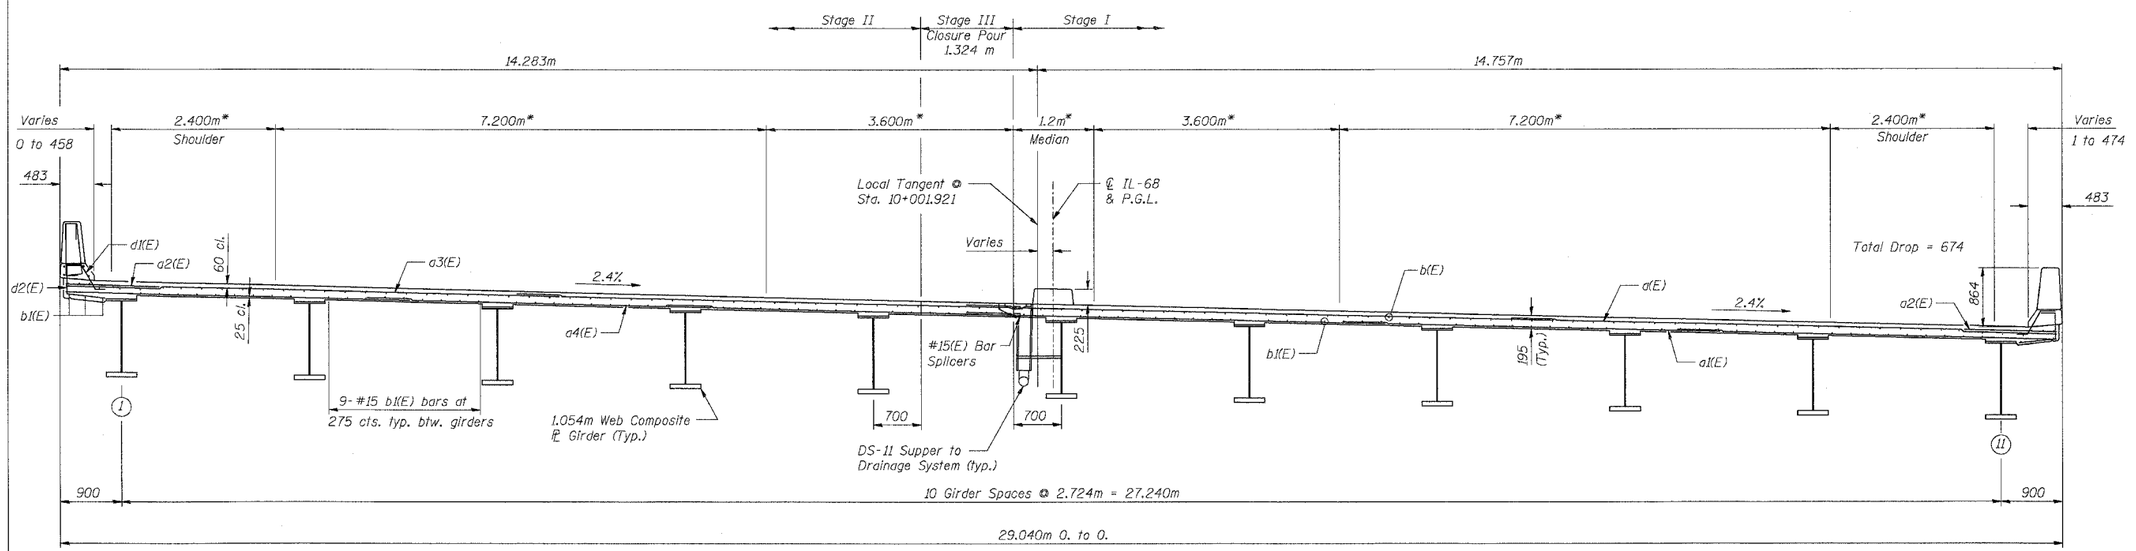

DECK CROSS SECTION

(Looking East)

* Radial Dimensions

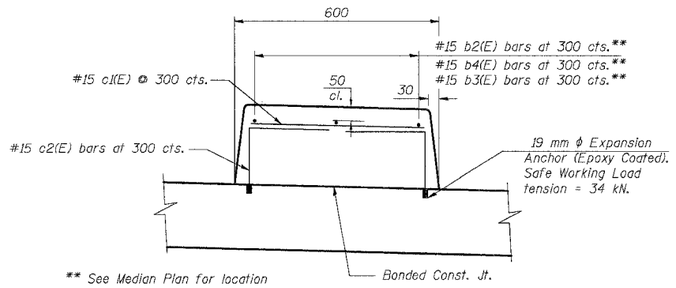

SUPERIMPOSED MEDIAN

FOR INFORMATION ONLY

NOTES:

1. Reinforcement bars designated (E) shall be epoxy coated.

SHT. S-08 OF S-24

REVISIONS NAME	DATE

ILLINOIS DEPARTMENT OF TRANSPORTATION
IL ROUTE 68 OVER US-14 & UPRR
F.A.P. ROUTE 343 SECTION 70HB-F & 70D-Y-B-F
COOK COUNTY
STRUCTURE NO. 016-2861 & 016-2732

DECK CROSS SECTION - SN 016-2861

DATE: 6/06	DESIGNED: BTO	DRAWN: BTO
	CHECKED: JAN	CHECKED: JAN

...\343_SHEETS.dgn 6/29/2006 2:41:58 PM