F.A.P. RTE.	SECTION	COUNTY	TOTAL SHEETS	SHEET NO.
343	*	COOK	24	17
STA.	TO STA.			
FED. ROAD DIST. NO.	ILLINOIS	FED. AID PROJECT		

*70HB-F & 70D-Y-B-F CONTRACT NO. 60B70

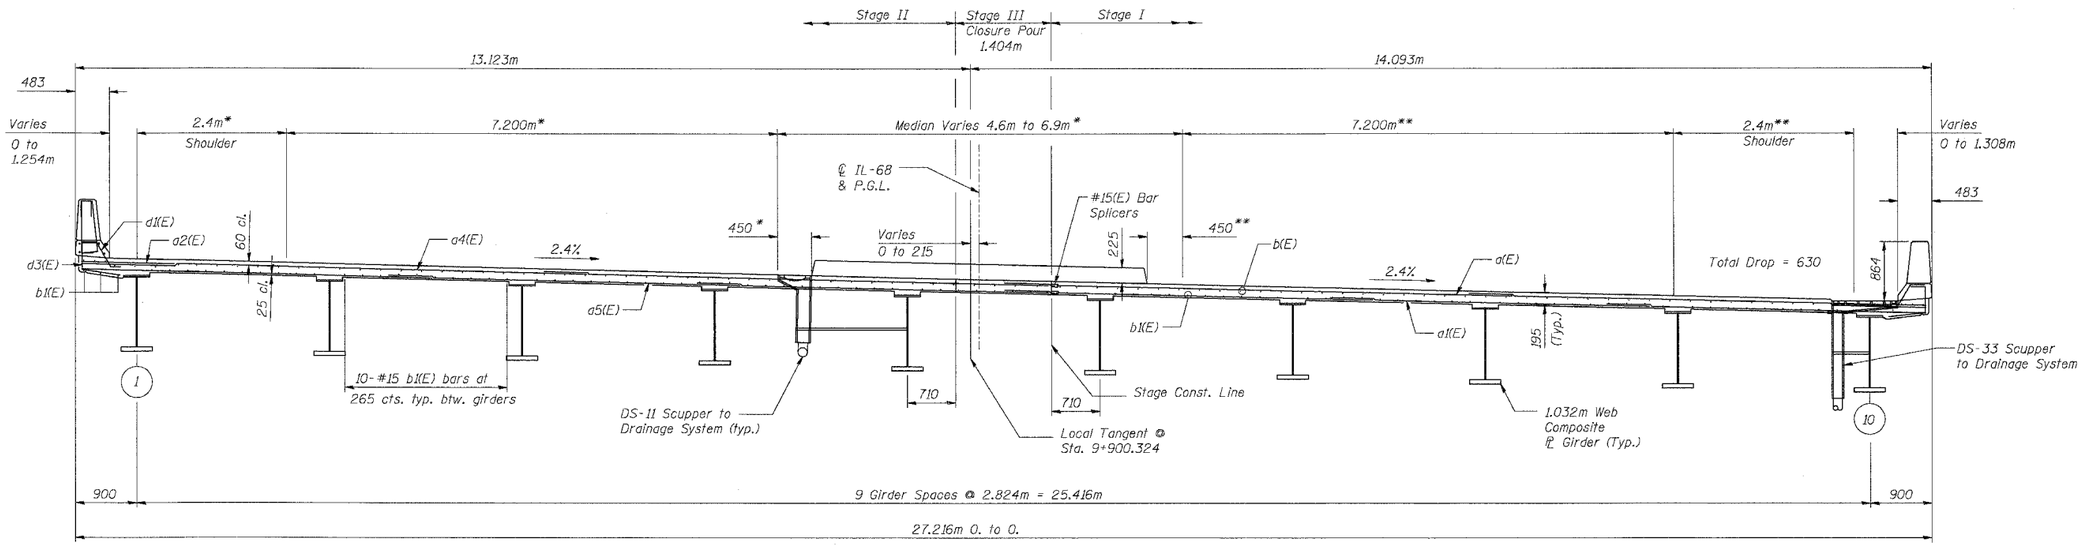

DECK CROSS SECTION

(Looking East)

(Horizontal Dimensions ℄ Rt. L's to Local Tangent unless noted otherwise.)

* Radial Dimensions w/ respect to north shoulder line
** Radial Dimensions w/ respect to south shoulder line

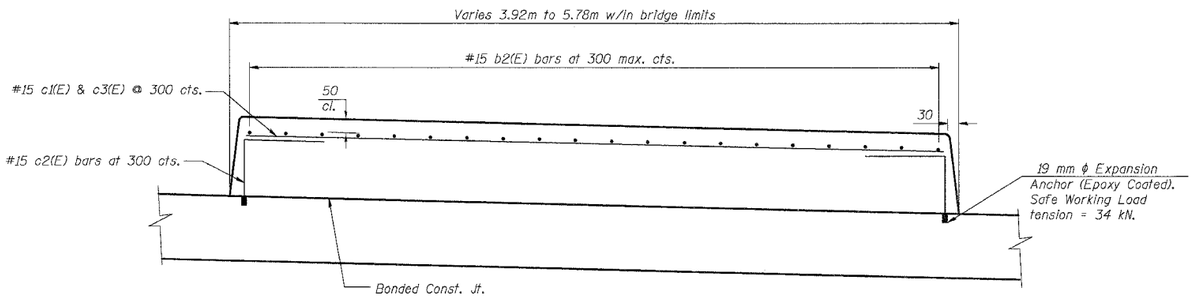

SUPERIMPOSED MEDIAN

FOR INFORMATION ONLY

NOTES:

1. Reinforcement bars designated (E) shall be epoxy coated.

SHT. S-17 OF S-24

REVISIONS NAME	DATE

ILLINOIS DEPARTMENT OF TRANSPORTATION
IL ROUTE 68 OVER US-14 & UPRR
F.A.P. ROUTE 343 SECTION 70HB-F & 70D-Y-B-F
COOK COUNTY
STRUCTURE NO. 016-2861 & 016-2732

DECK CROSS SECTION - SN 016-2732

DESIGNED: BTO DRAWN: BTO
DATE: 6/06 CHECKED: JAN CHECKED: JAN

...\343-S17.dgn 11/22/2006 2:42:08 PM