CONTRACT 62124

F.A.U. RTE.	SECTION	COUNTY	TOTAL SHEETS	SHEET NO.
VAR.	2003-094 RS	COOK	32	6
STA. 1+16	TO STA. 42+00			
FED. ROAD DIST. NO. 1	ILLINOIS	FED. AID PROJECT		

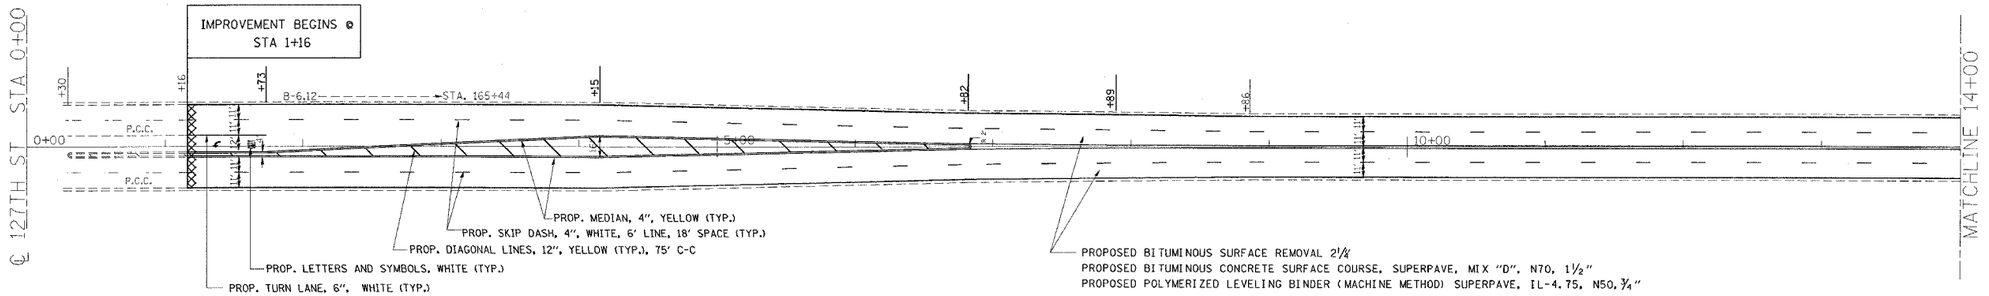

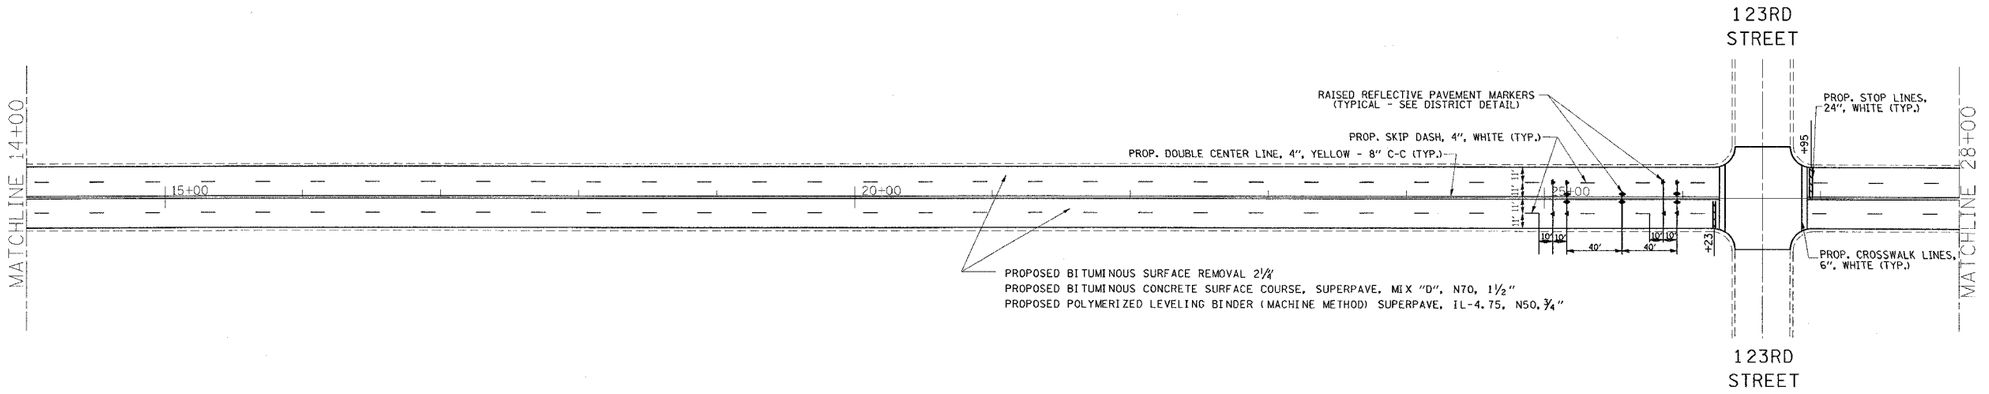

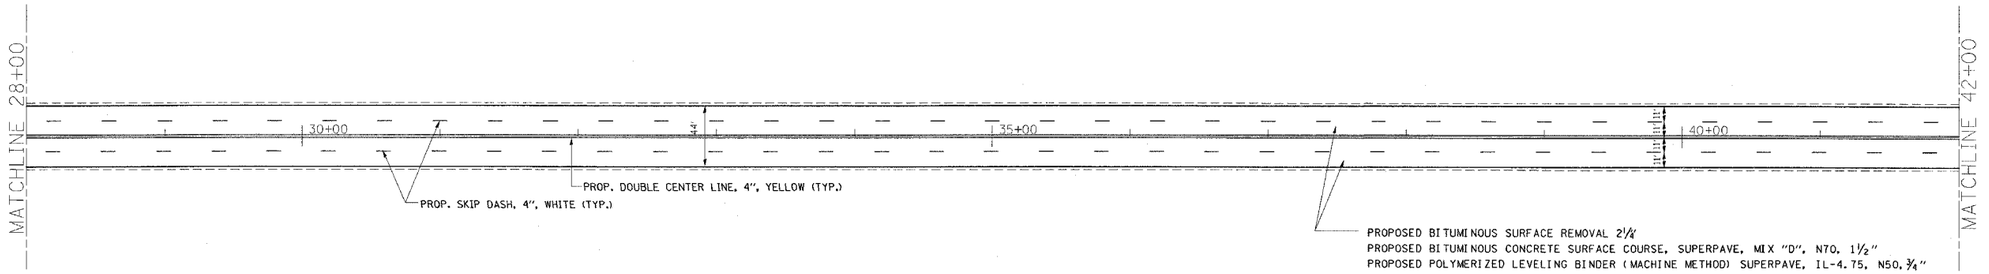

REVISIONS NAME	DATE

ILLINOIS DEPARTMENT OF TRANSPORTATION

PAVEMENT MARKINGS AND ROADWAY PLANS FOR KEDZIE AVENUE

SCALE: VERT. 1" = 50'
HORIZ.1" = 50'

DRAWN BY

DATE

CHECKED BY

8/31/2006
c:\projects\d1059018\d105901aa.m32