•REF-topo03
•REF-prof01

CONTRACT 62556

F.A.P RTE.	SECTION	COUNTY	TOTAL SHEETS	SHEET NO.
870	534 R-1-T	WILL	42	18
STA.		TO STA.		
FED. ROAD DIST. NO. 1	ILLINOIS	FED. AID PROJECT		

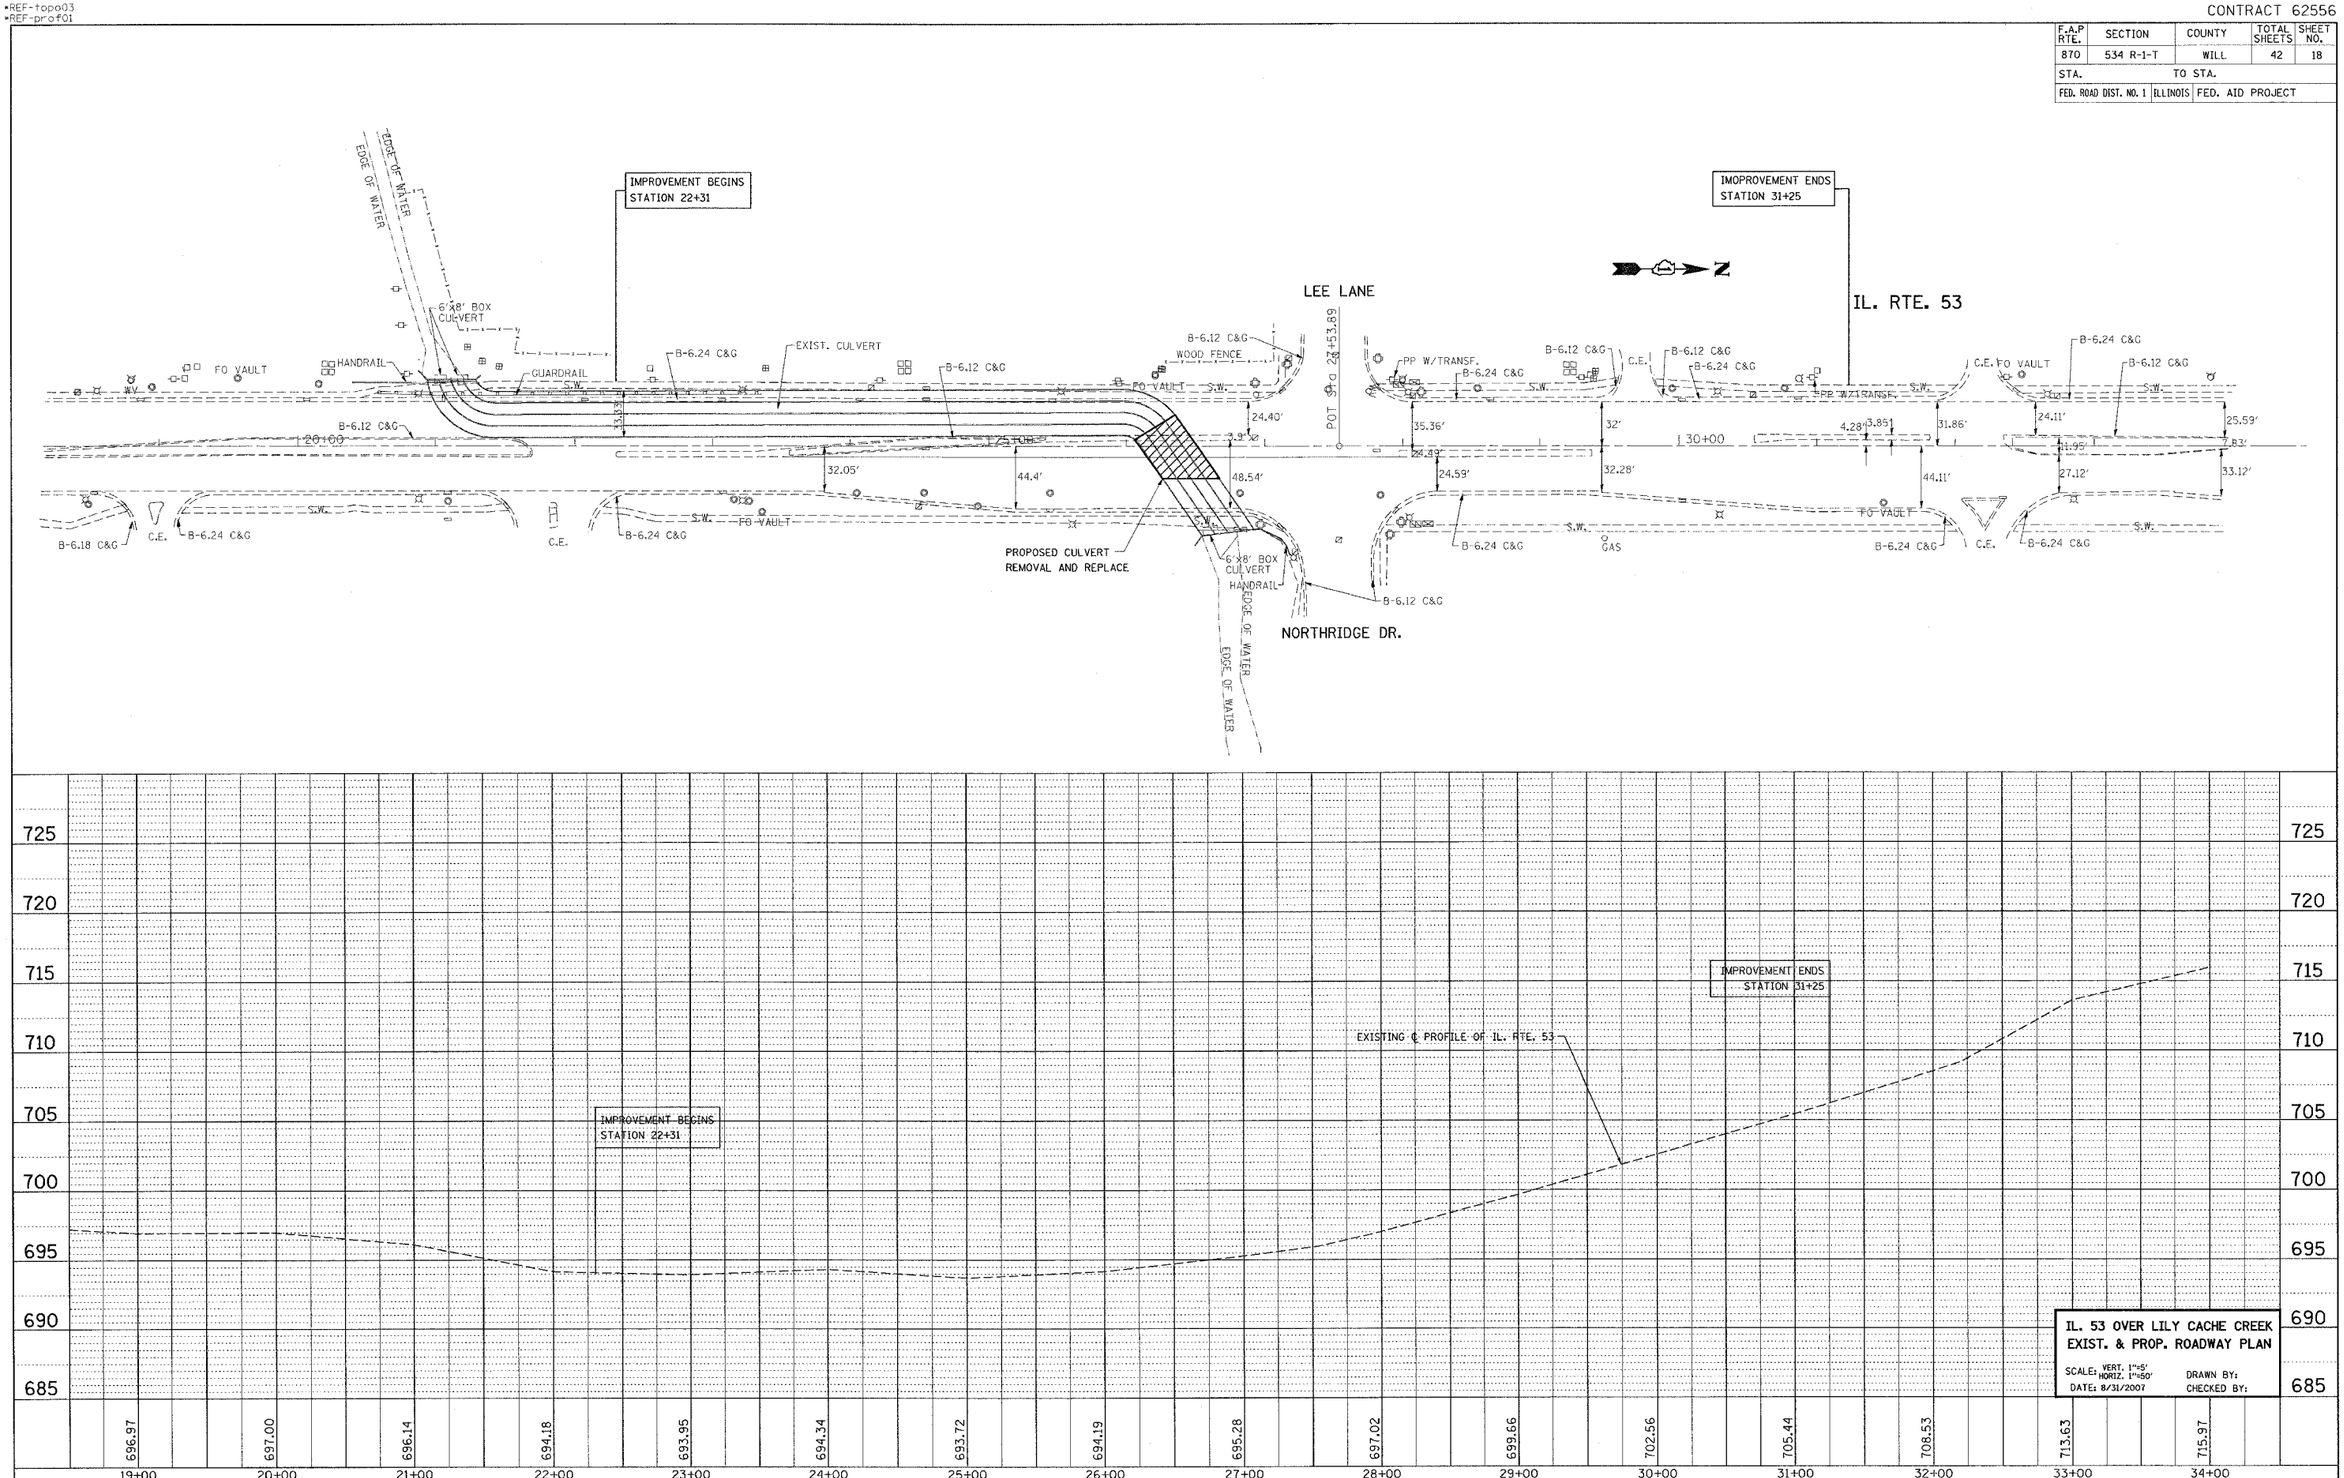

8/31/2007
c:\projects\pl5160\designad.m32
bvunsh