CONTRACT NO. 62964

F.A.U. RTE.	SECTION	COUNTY	TOTAL SHEETS	SHEET NO.
2592	531-T	COOK	10	6

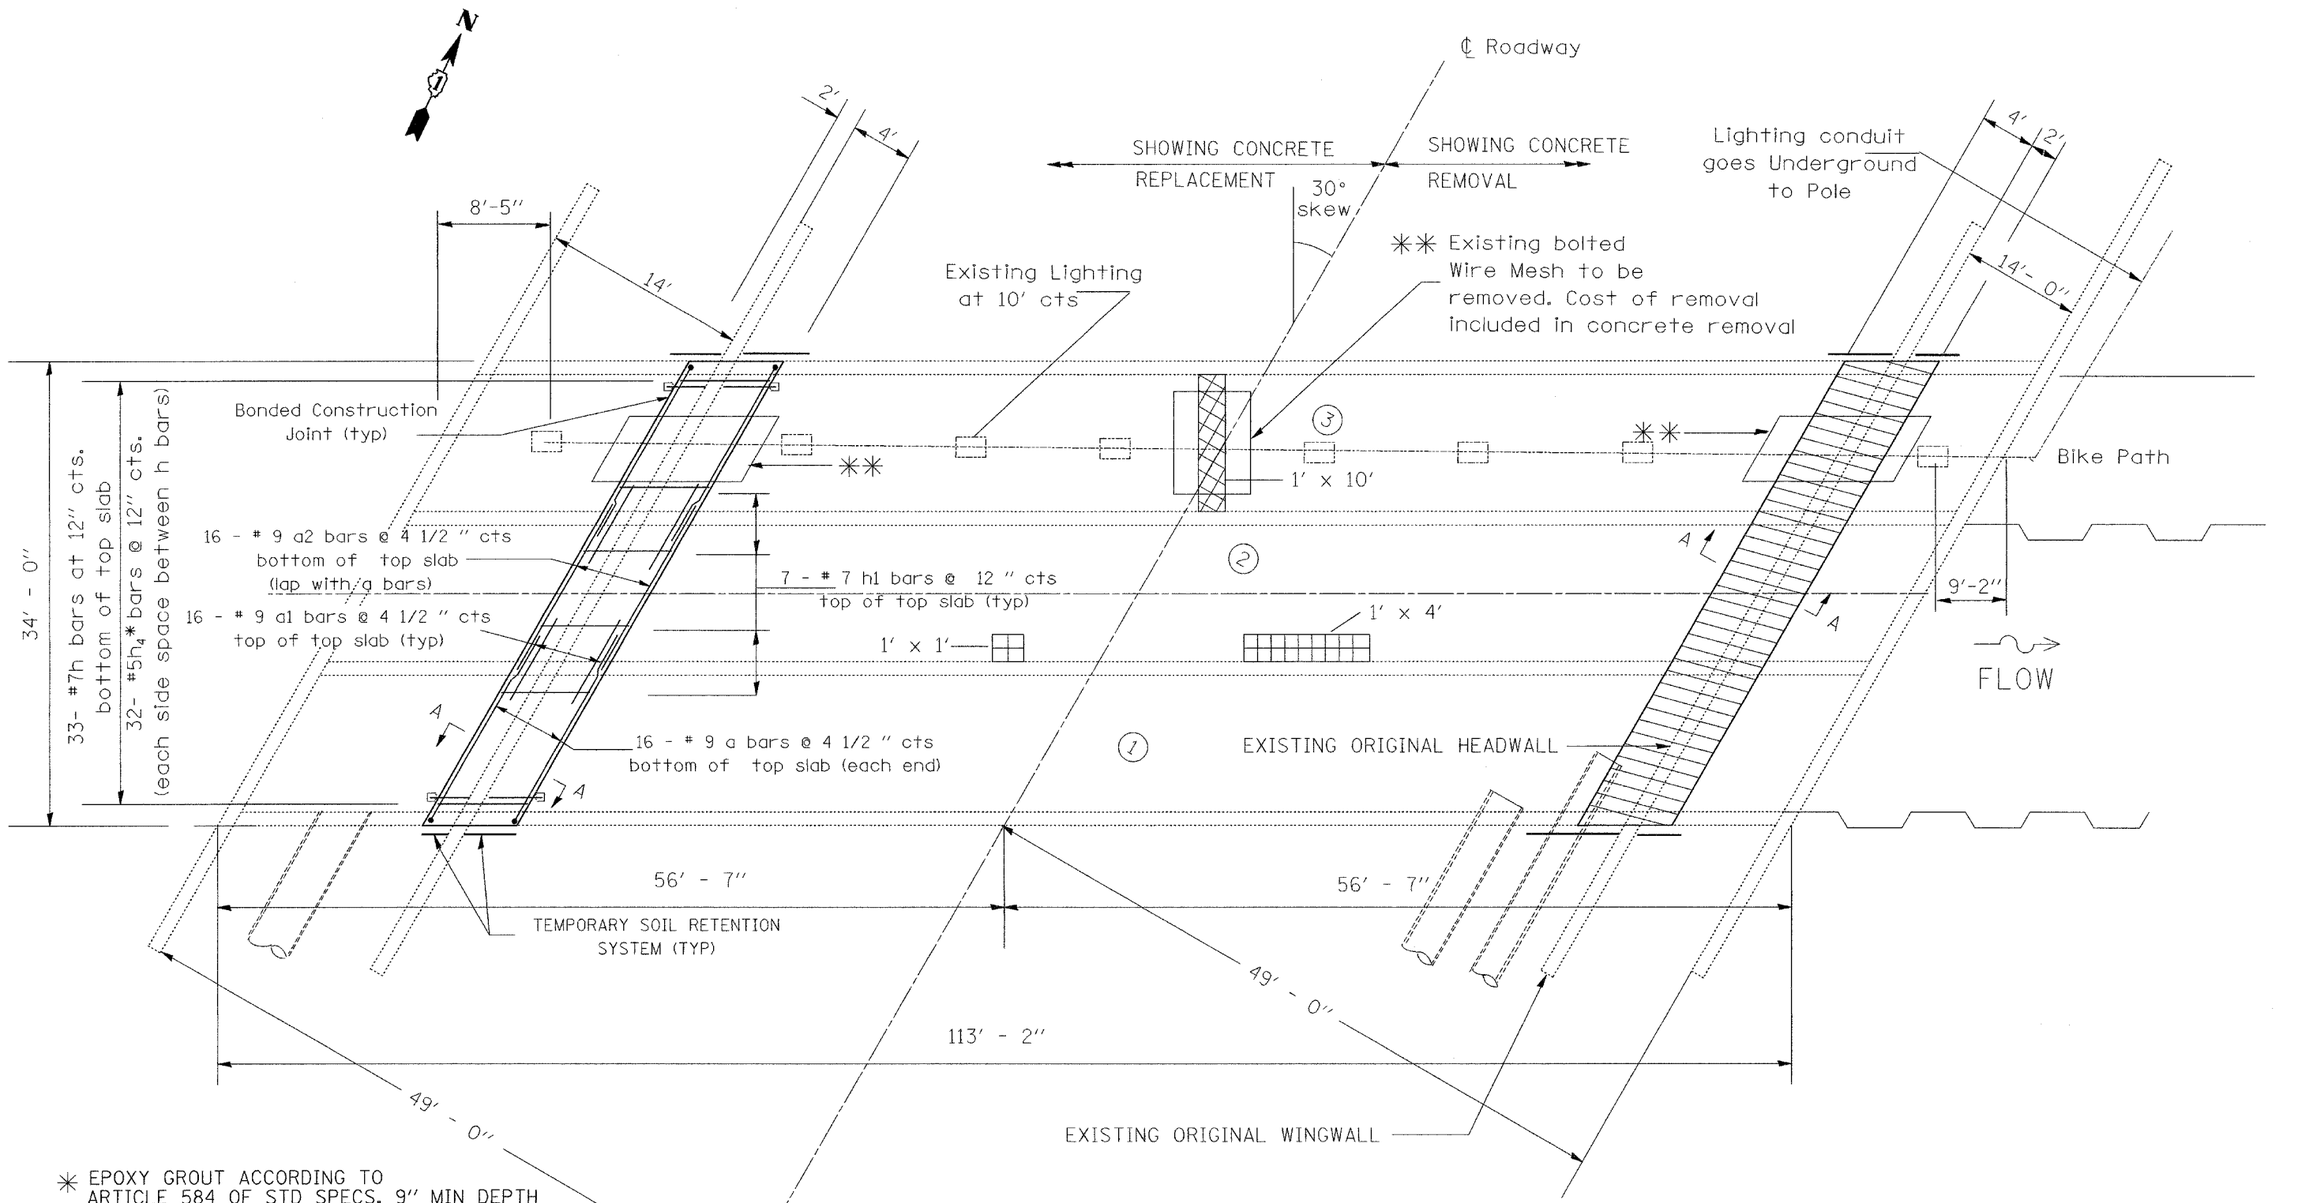

✳ EPOXY GROUT ACCORDING TO ARTICLE 584 OF STD SPECS. 9" MIN DEPTH

CONCRETE REMOVAL AND CONCRETE BOX CULVERT (ACCESSED FROM ABOVE ROADWAY)

POLYMER MODIFIED PORTLAND CEMENT MORTAR BOTTOM OF TOP SLAB (THIS WORK WILL BE PERFORMED FROM INSIDE THE CULVERT)

FOR SECTION A-A SEE SH 7 OF 8

TOP SLAB PLAN

REVISIONS NAME	DATE
RTB	9/16/06

ILLINOIS DEPARTMENT OF TRANSPORTATION

TOP SLAB REPAIRS

SCALE: VERT. HORIZ.

DATE

DRAWN BY

CHECKED BY

PLOT DATE = 9/26/2006
FILE NAME = c:\projects\d21705\design_as.dgn
PLOT SCALE = 65.3838 ' / IN.
USER NAME = burort