CONTRACT NO. 64602

F.A.I. RTE.	SECTION	COUNTY	TOTAL SHEETS	SHEET NO.
80	37-1HBR-1	HENRY	133	105
STA. 41+00.0000		TO STA. 41+64.0130		
FED. ROAD DIST. NO.	ILLINOIS	FED. AID PROJECT		

FINAL SURVEY	SURVEYED	BY	DATE
NOTE BOOK	PLOTTED		
NO.	TEMPLATE		
	AREAS		
	AREAS CHECKED		

ORIGINAL SURVEY	SURVEYED	BY	DATE
NOTE BOOK	PLOTTED		
NO.	TEMPLATE		
	AREAS		
	AREAS CHECKED		

PLOT DATE = Fri Sep 01 10:18:44 2006
FILE NAME = c:\projects\p213100\d3100sd.dgn
PLOT SCALE = 10.2000 ' / IN.
USER NAME = rwakeland

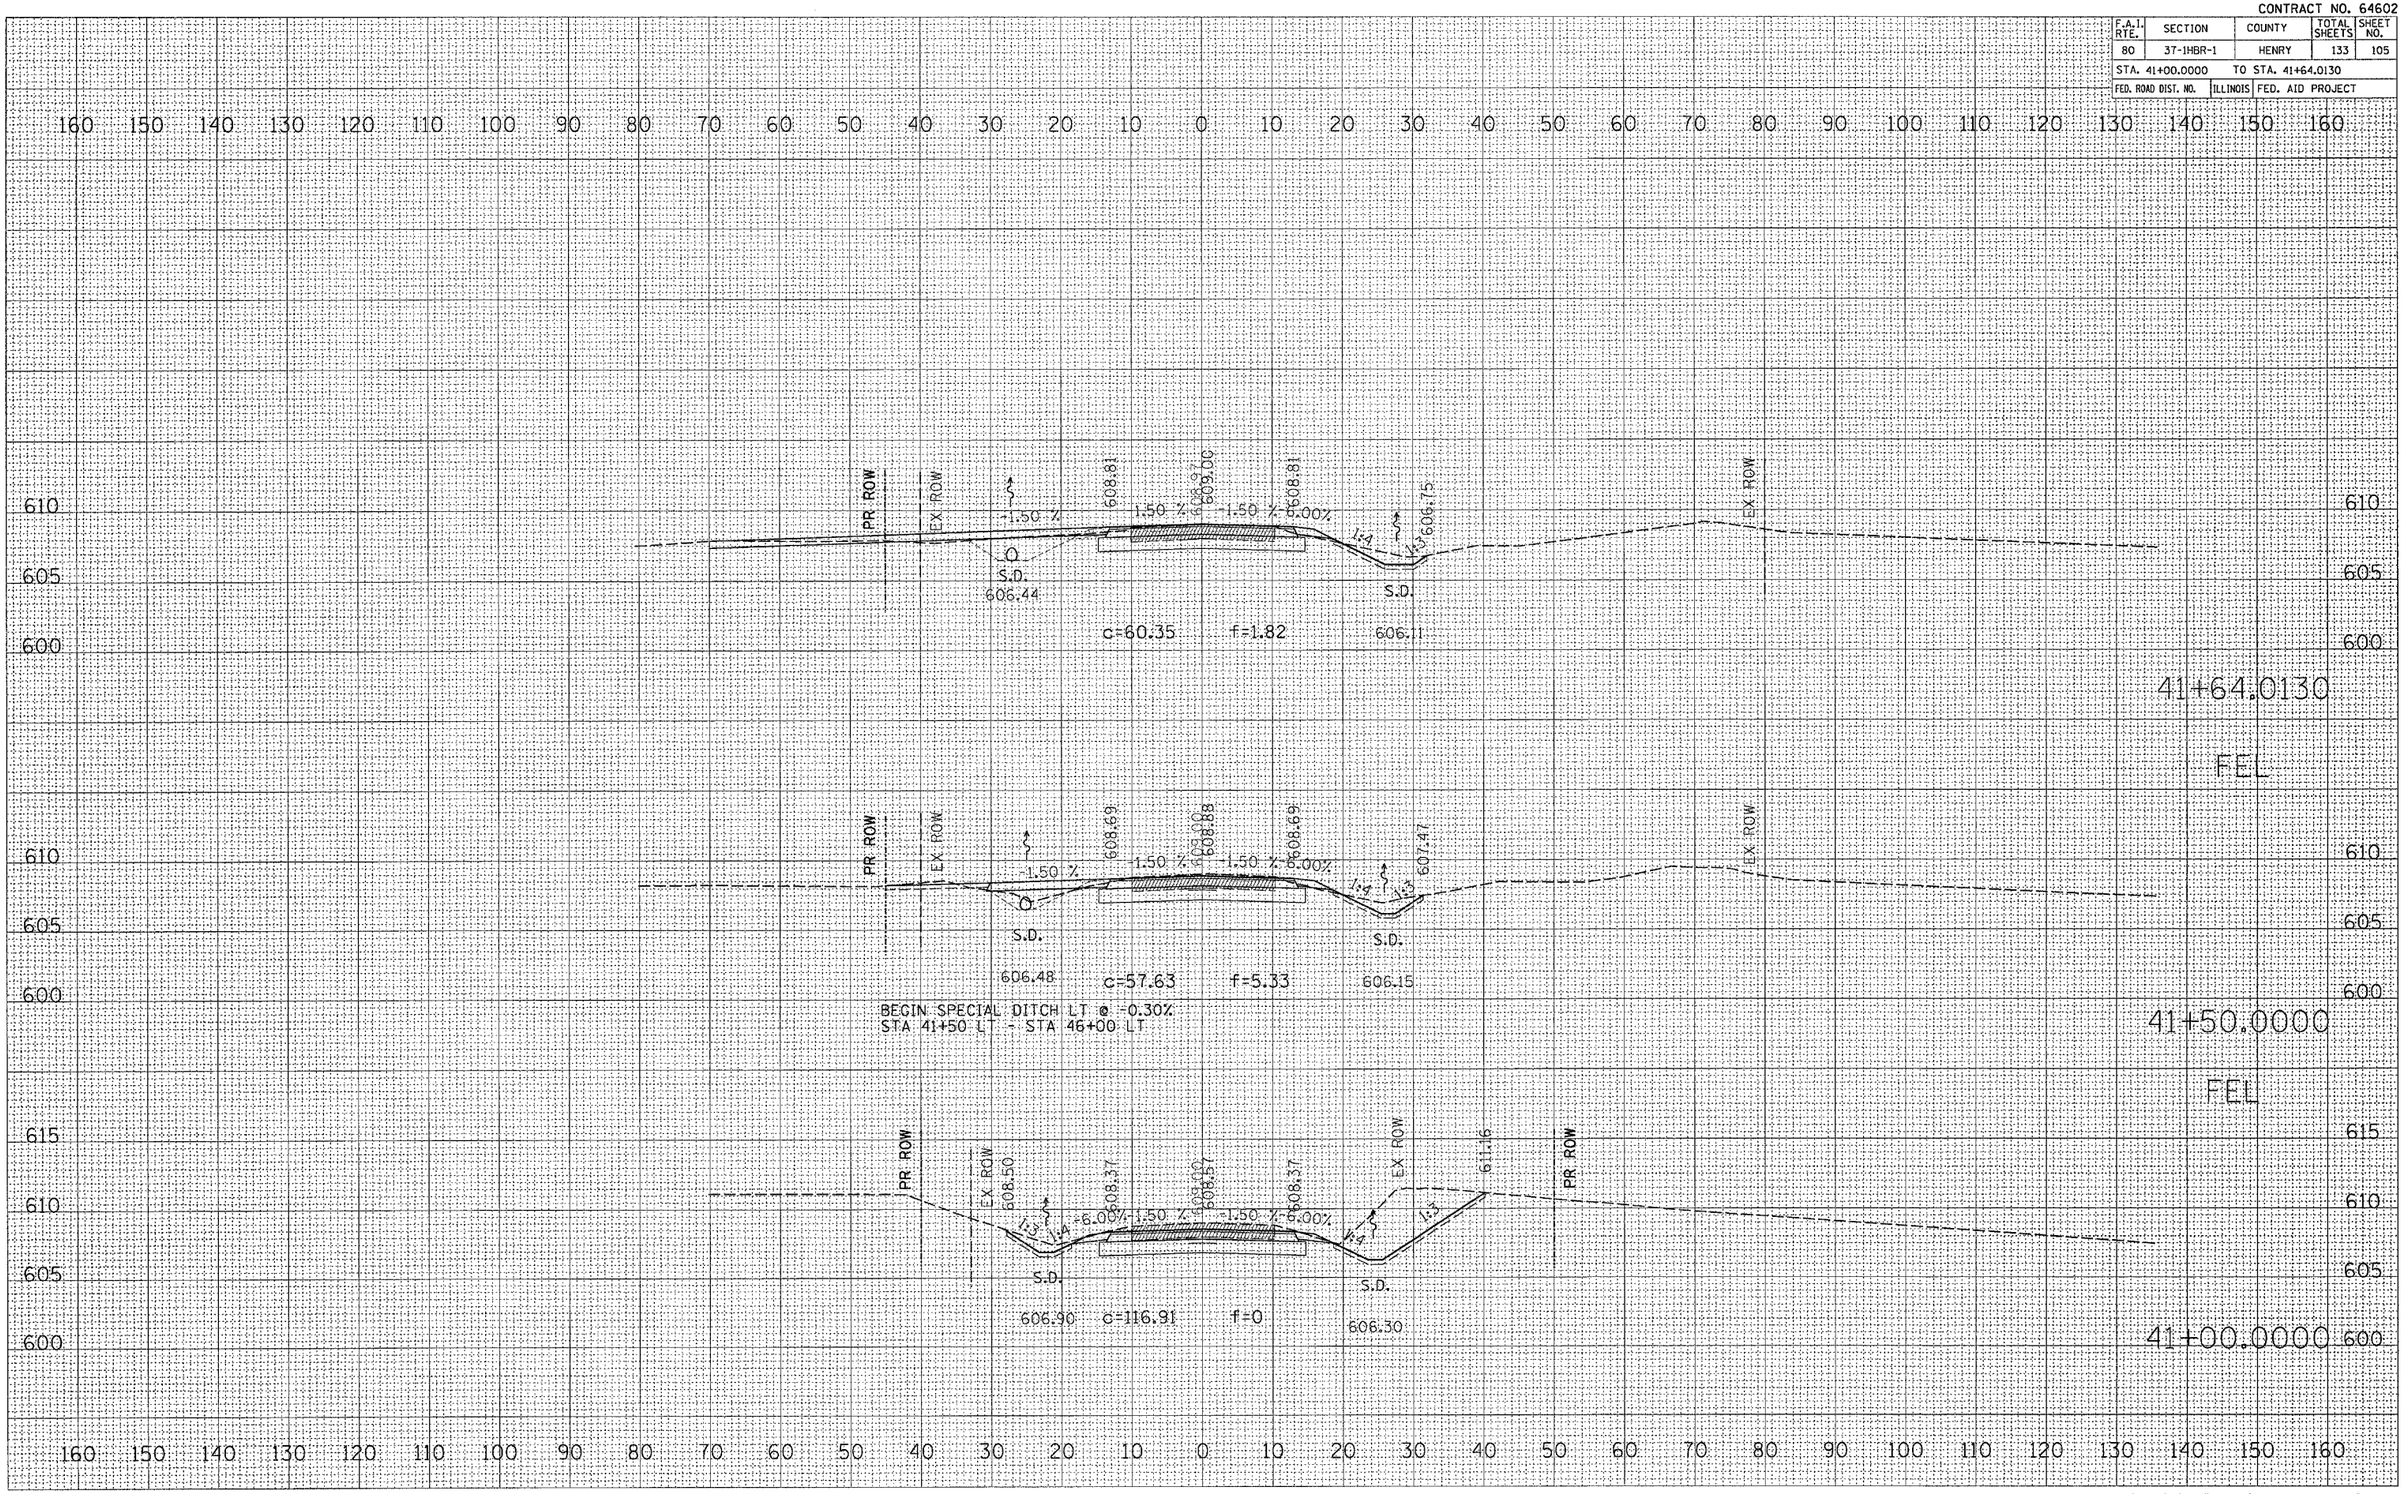

POPPY GARDEN RD