CONTRACT NO. 64602

F.A.I. RTE.	SECTION	COUNTY	TOTAL SHEETS	SHEET NO.
80	37-1HBR-1	HENRY	133	118

STA. 57+50.0000 TO STA. 58+00.0000

FED. ROAD DIST. NO. _ ILLINOIS FED. AID PROJECT

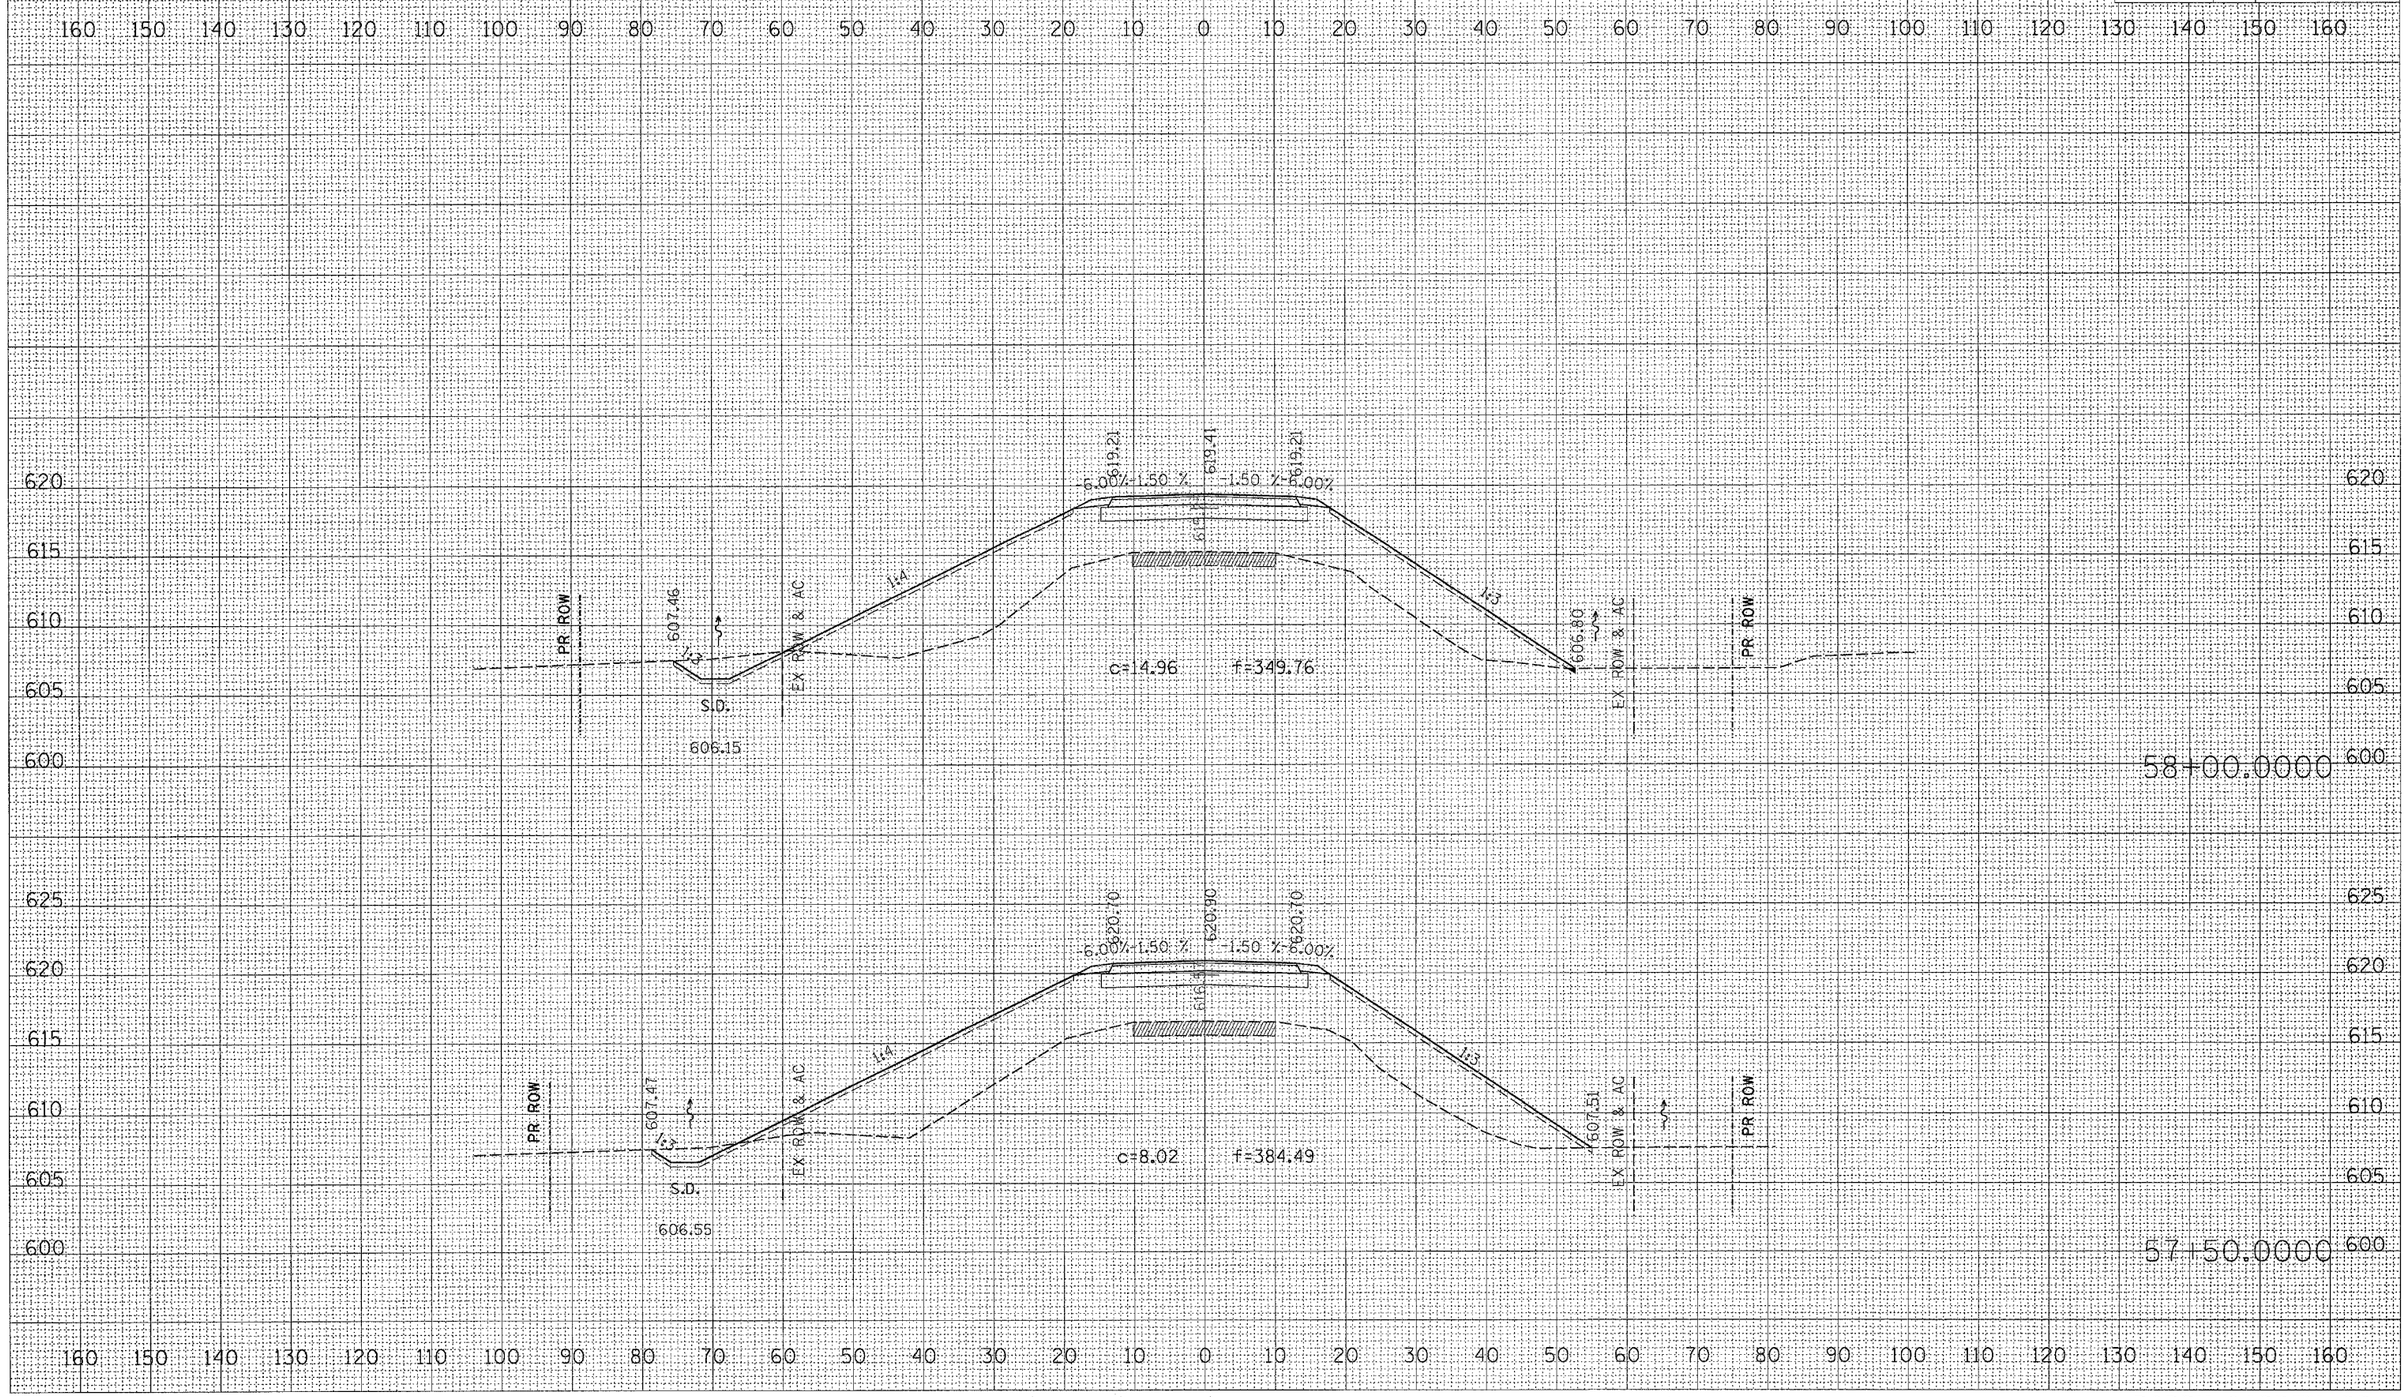

FINAL SURVEY | NOTE BOOK NO. | SURVEYED | PLOTTED | TEMPLATE | AREAS | AREAS CHECKED | BY | DATE

ORIGINAL SURVEY | NOTE BOOK NO. | SURVEYED | PLOTTED | TEMPLATE | AREAS | AREAS CHECKED | BY | DATE

PLOT DATE = Mon Oct 02 09:48:37 2006
FILE NAME = c:\projects\p213100\d13100xs1.dgn
PLOT SCALE = 10.0000 ' / IN.
USER NAME = renkesl

POPPY GARDEN RD