CONTRACT NO. 64602

F.A.I. RTE.	SECTION	COUNTY	TOTAL SHEETS	SHEET NO.
80	37-1HRR-1	HENRY	133	121
STA. 61+00.0000	TO STA. 62+00.0000			
FED. ROAD DIST. NO.	ILLINOIS	FED. AID PROJECT		

FINAL SURVEY NOTE BOOK NO.

	SURVEYED	BY
	PLOTTED	
	TOPSOIL AREAS	
	AREAS CHECKED	DATE

ORIGINAL SURVEY NOTE BOOK NO.

	SURVEYED	BY
	PLOTTED	
	TOPSOIL AREAS	
	AREAS CHECKED	DATE

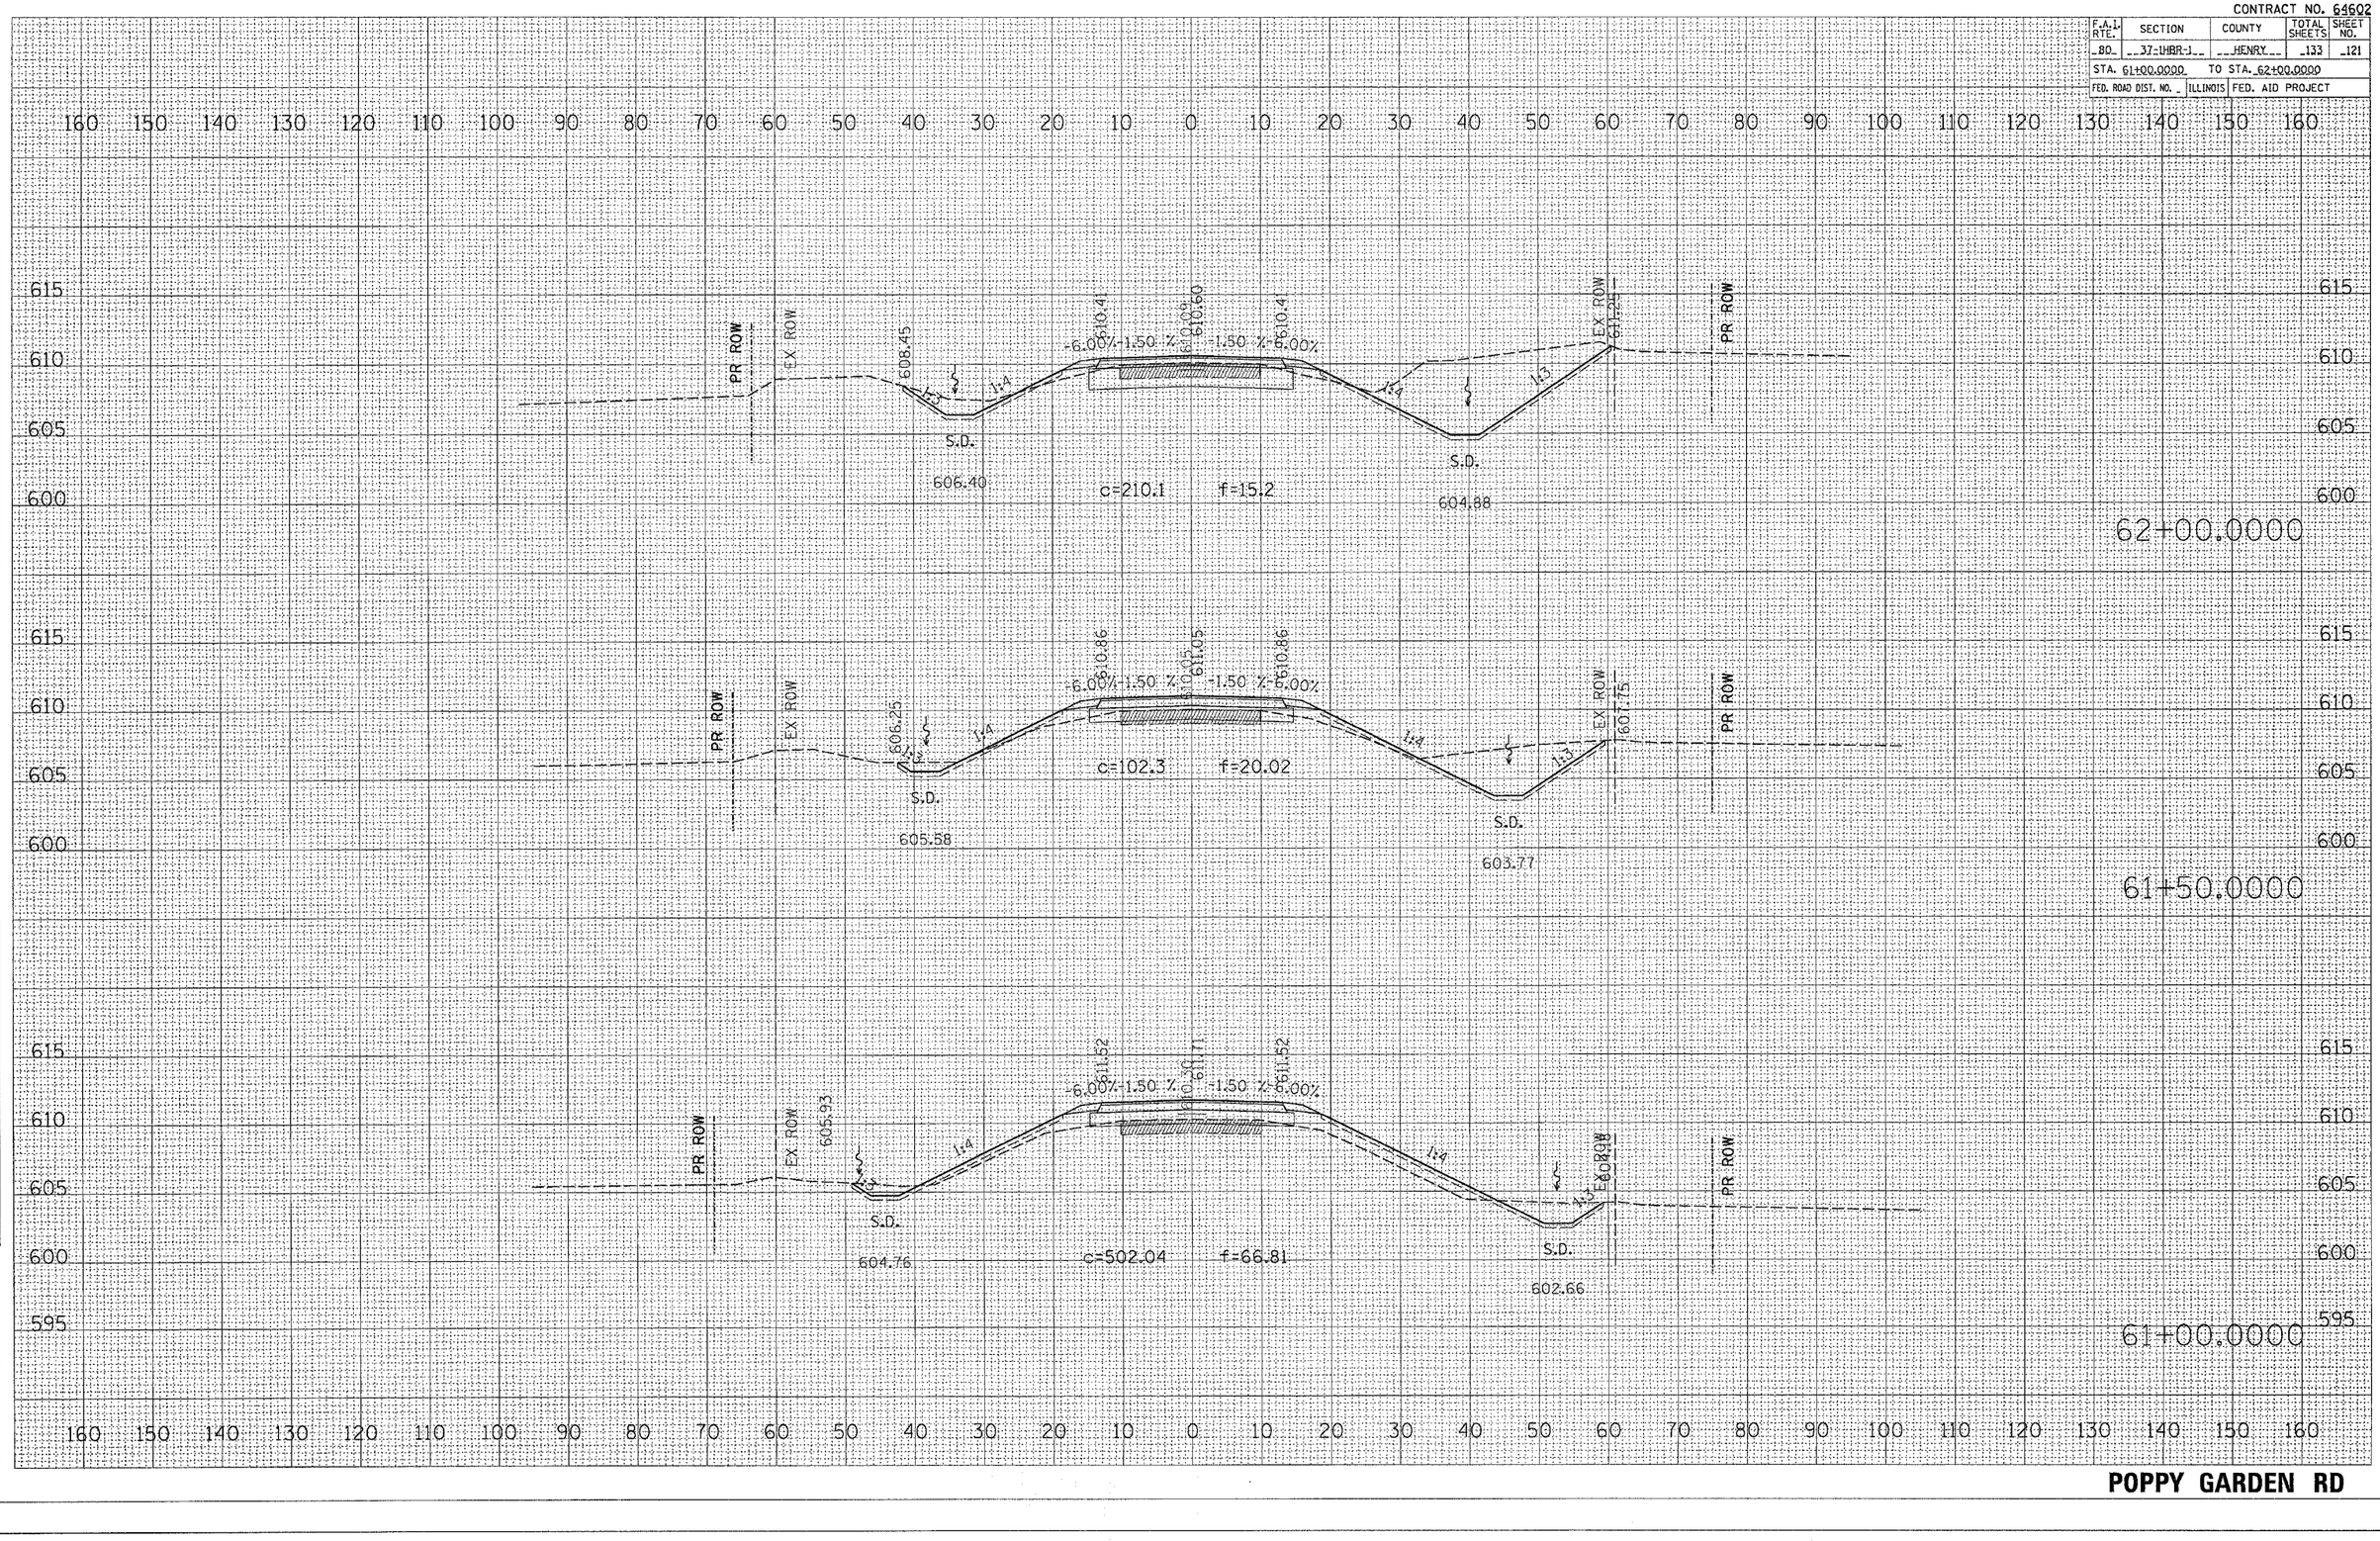

PLOT DATE = Mon Oct 02 09:49:03 2006
FILE NAME = c:\projects\31000\d2\31000sht01.dgn
PLOT SCALE = 10.0000 ' / IN.
USER NAME = rankeal j

POPPY GARDEN RD