CONTRACT NO. 64602

F.A.I. RTE.	SECTION	COUNTY	TOTAL SHEETS	SHEET NO.
BO	37-1HBR-J	HENRY	133	122
STA. 62+50.0000	TO STA. 63+50.0000			
FED. ROAD DIST. NO.	ILLINOIS	FED. AID PROJECT		

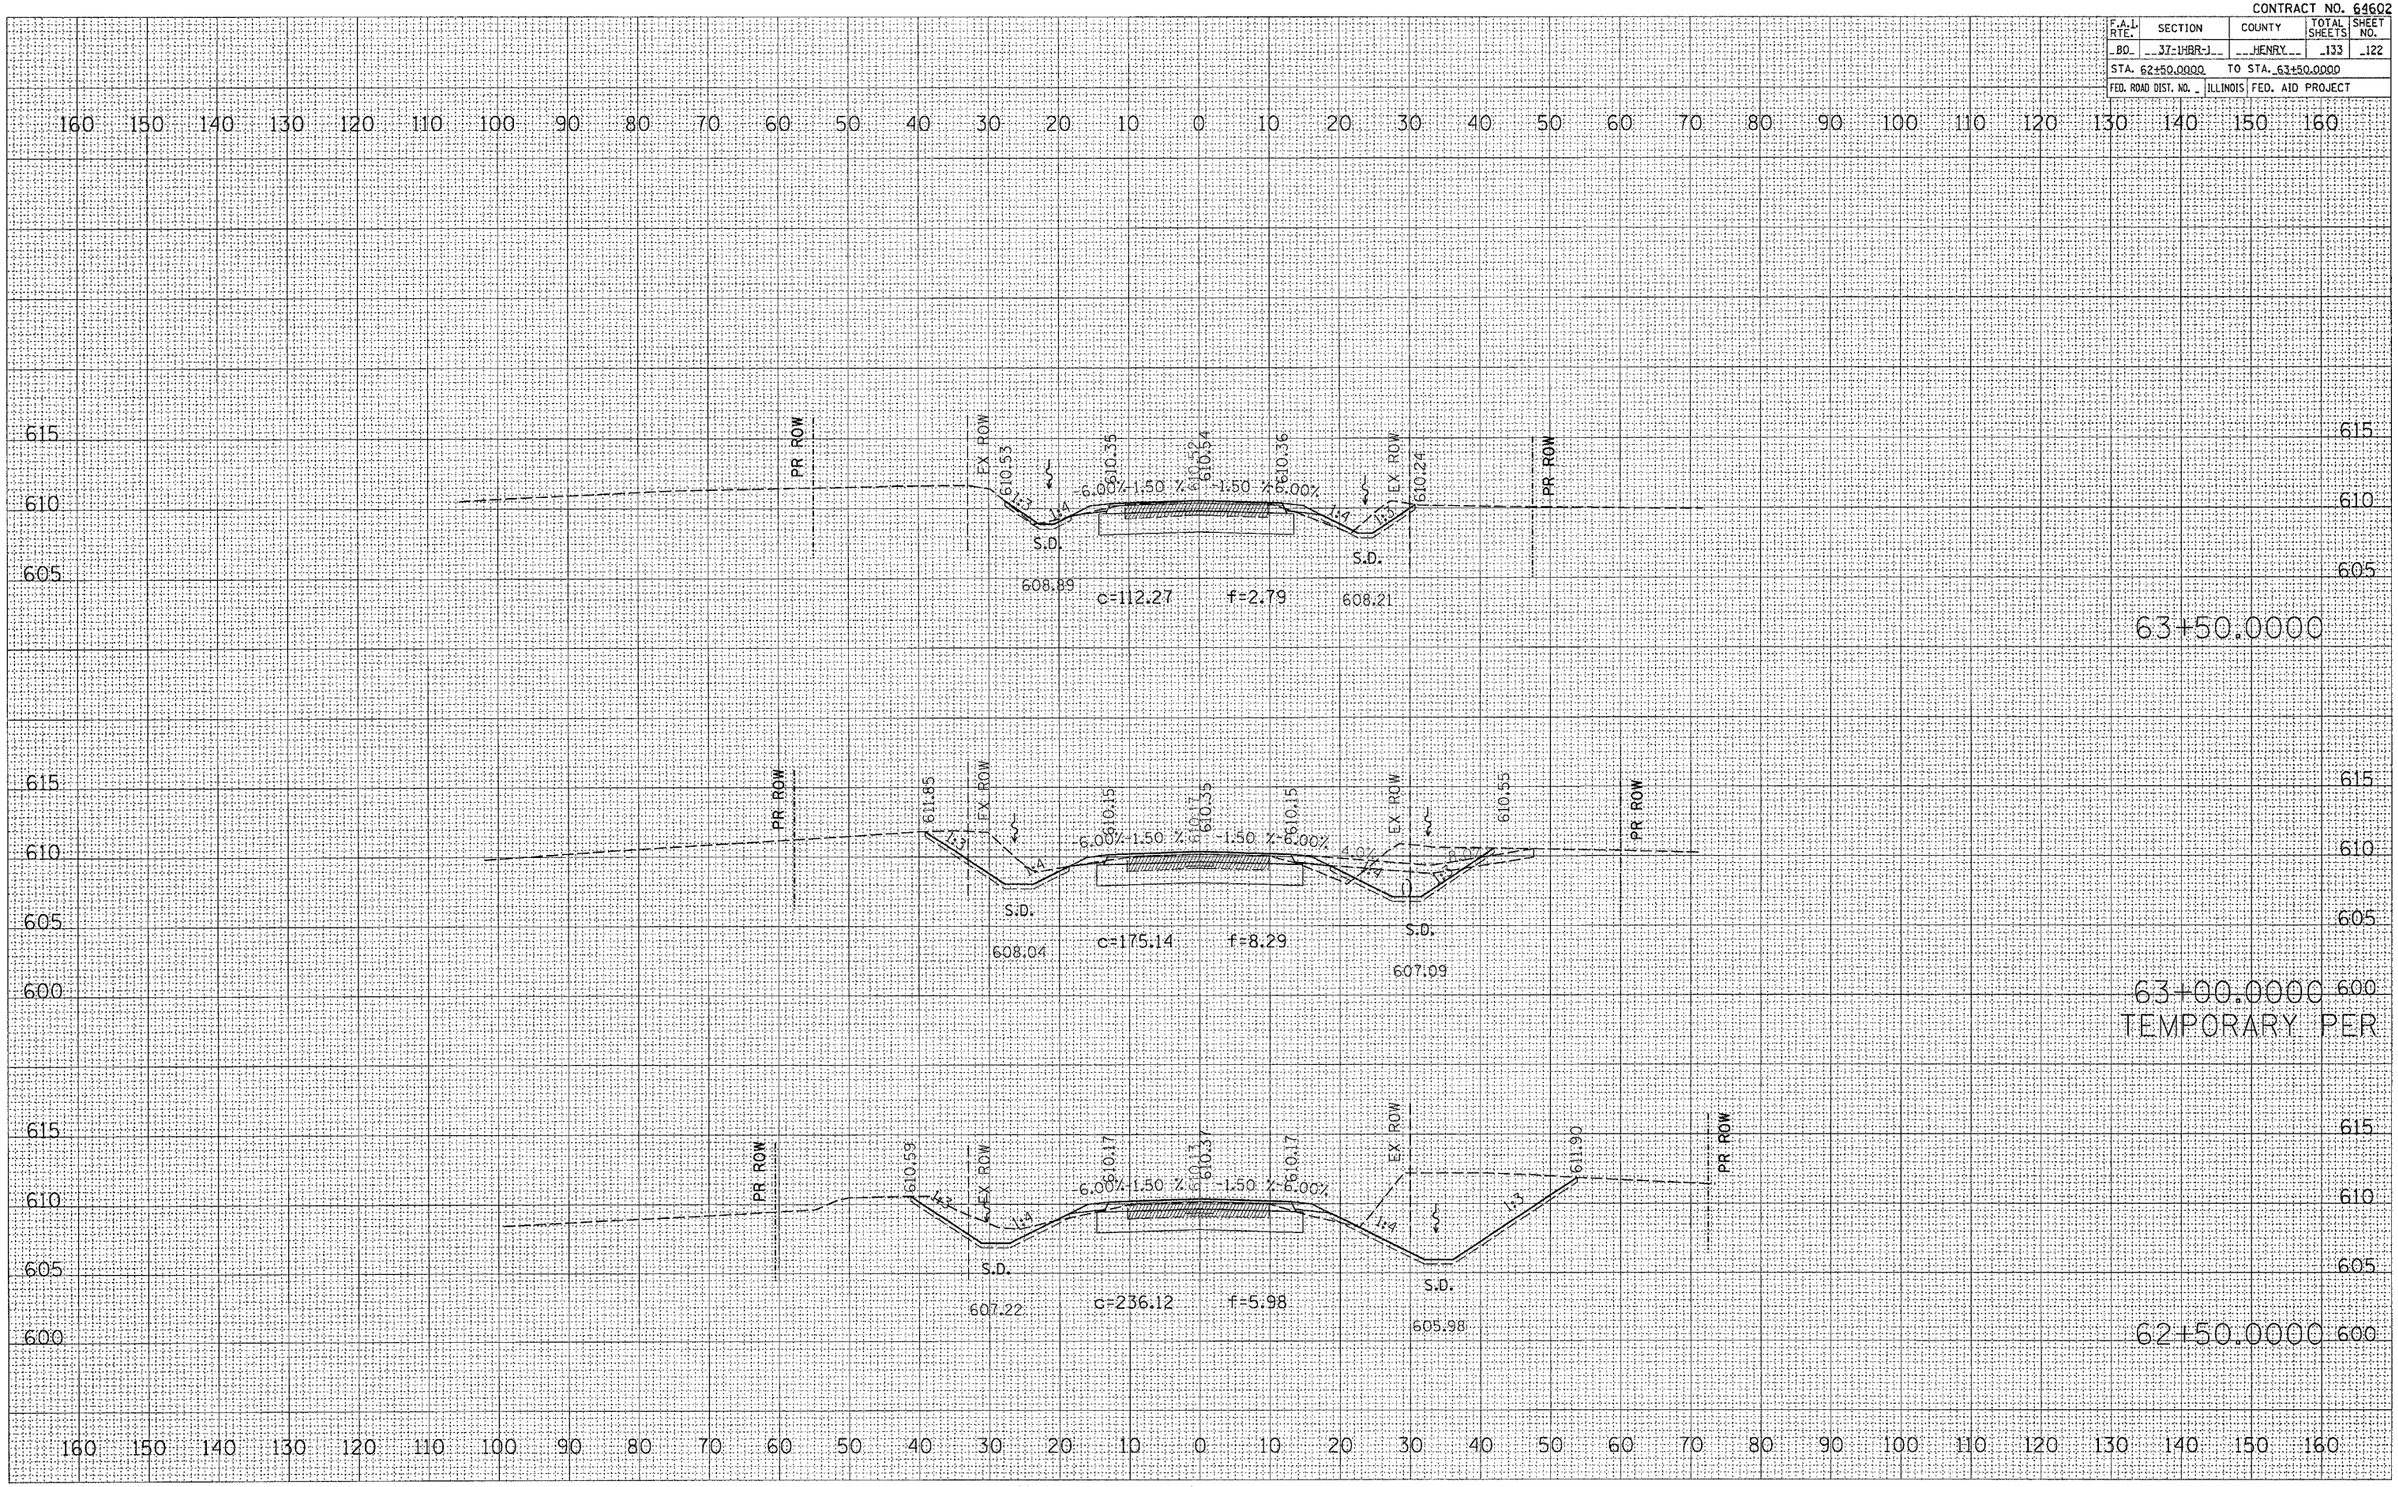

POPPY GARDEN RD

FINAL SURVEY	SURVEYED	BY	DATE
	PLOTTED		
NOTE BOOK	TOPO DATE		
NO.	AREAS		
	AREAS CHECKED		

ORIGINAL SURVEY	SURVEYED	BY	DATE
	PLOTTED		
NOTE BOOK	TOPO DATE		
NO.	AREAS		
	AREAS CHECKED		

PLOT DATE = Mon Dec 03 09:04:12 2007
FILE NAME = c:\projects\64602\plan\BO-J3130D-J3130Dmstr.dgn
PLOT SCALE = 10.2000 ' / IN.
USER NAME = rwrkesLJ