CONTRACT NO. 64602

F.A.I. RTE.	SECTION	COUNTY	TOTAL SHEETS	SHEET NO.
80	37-1HBR-1	HENRY	133	128

STA. 101+00.0000 TO STA. 103+00.0000

FED. ROAD DIST. NO. | ILLINOIS | FED. AID PROJECT

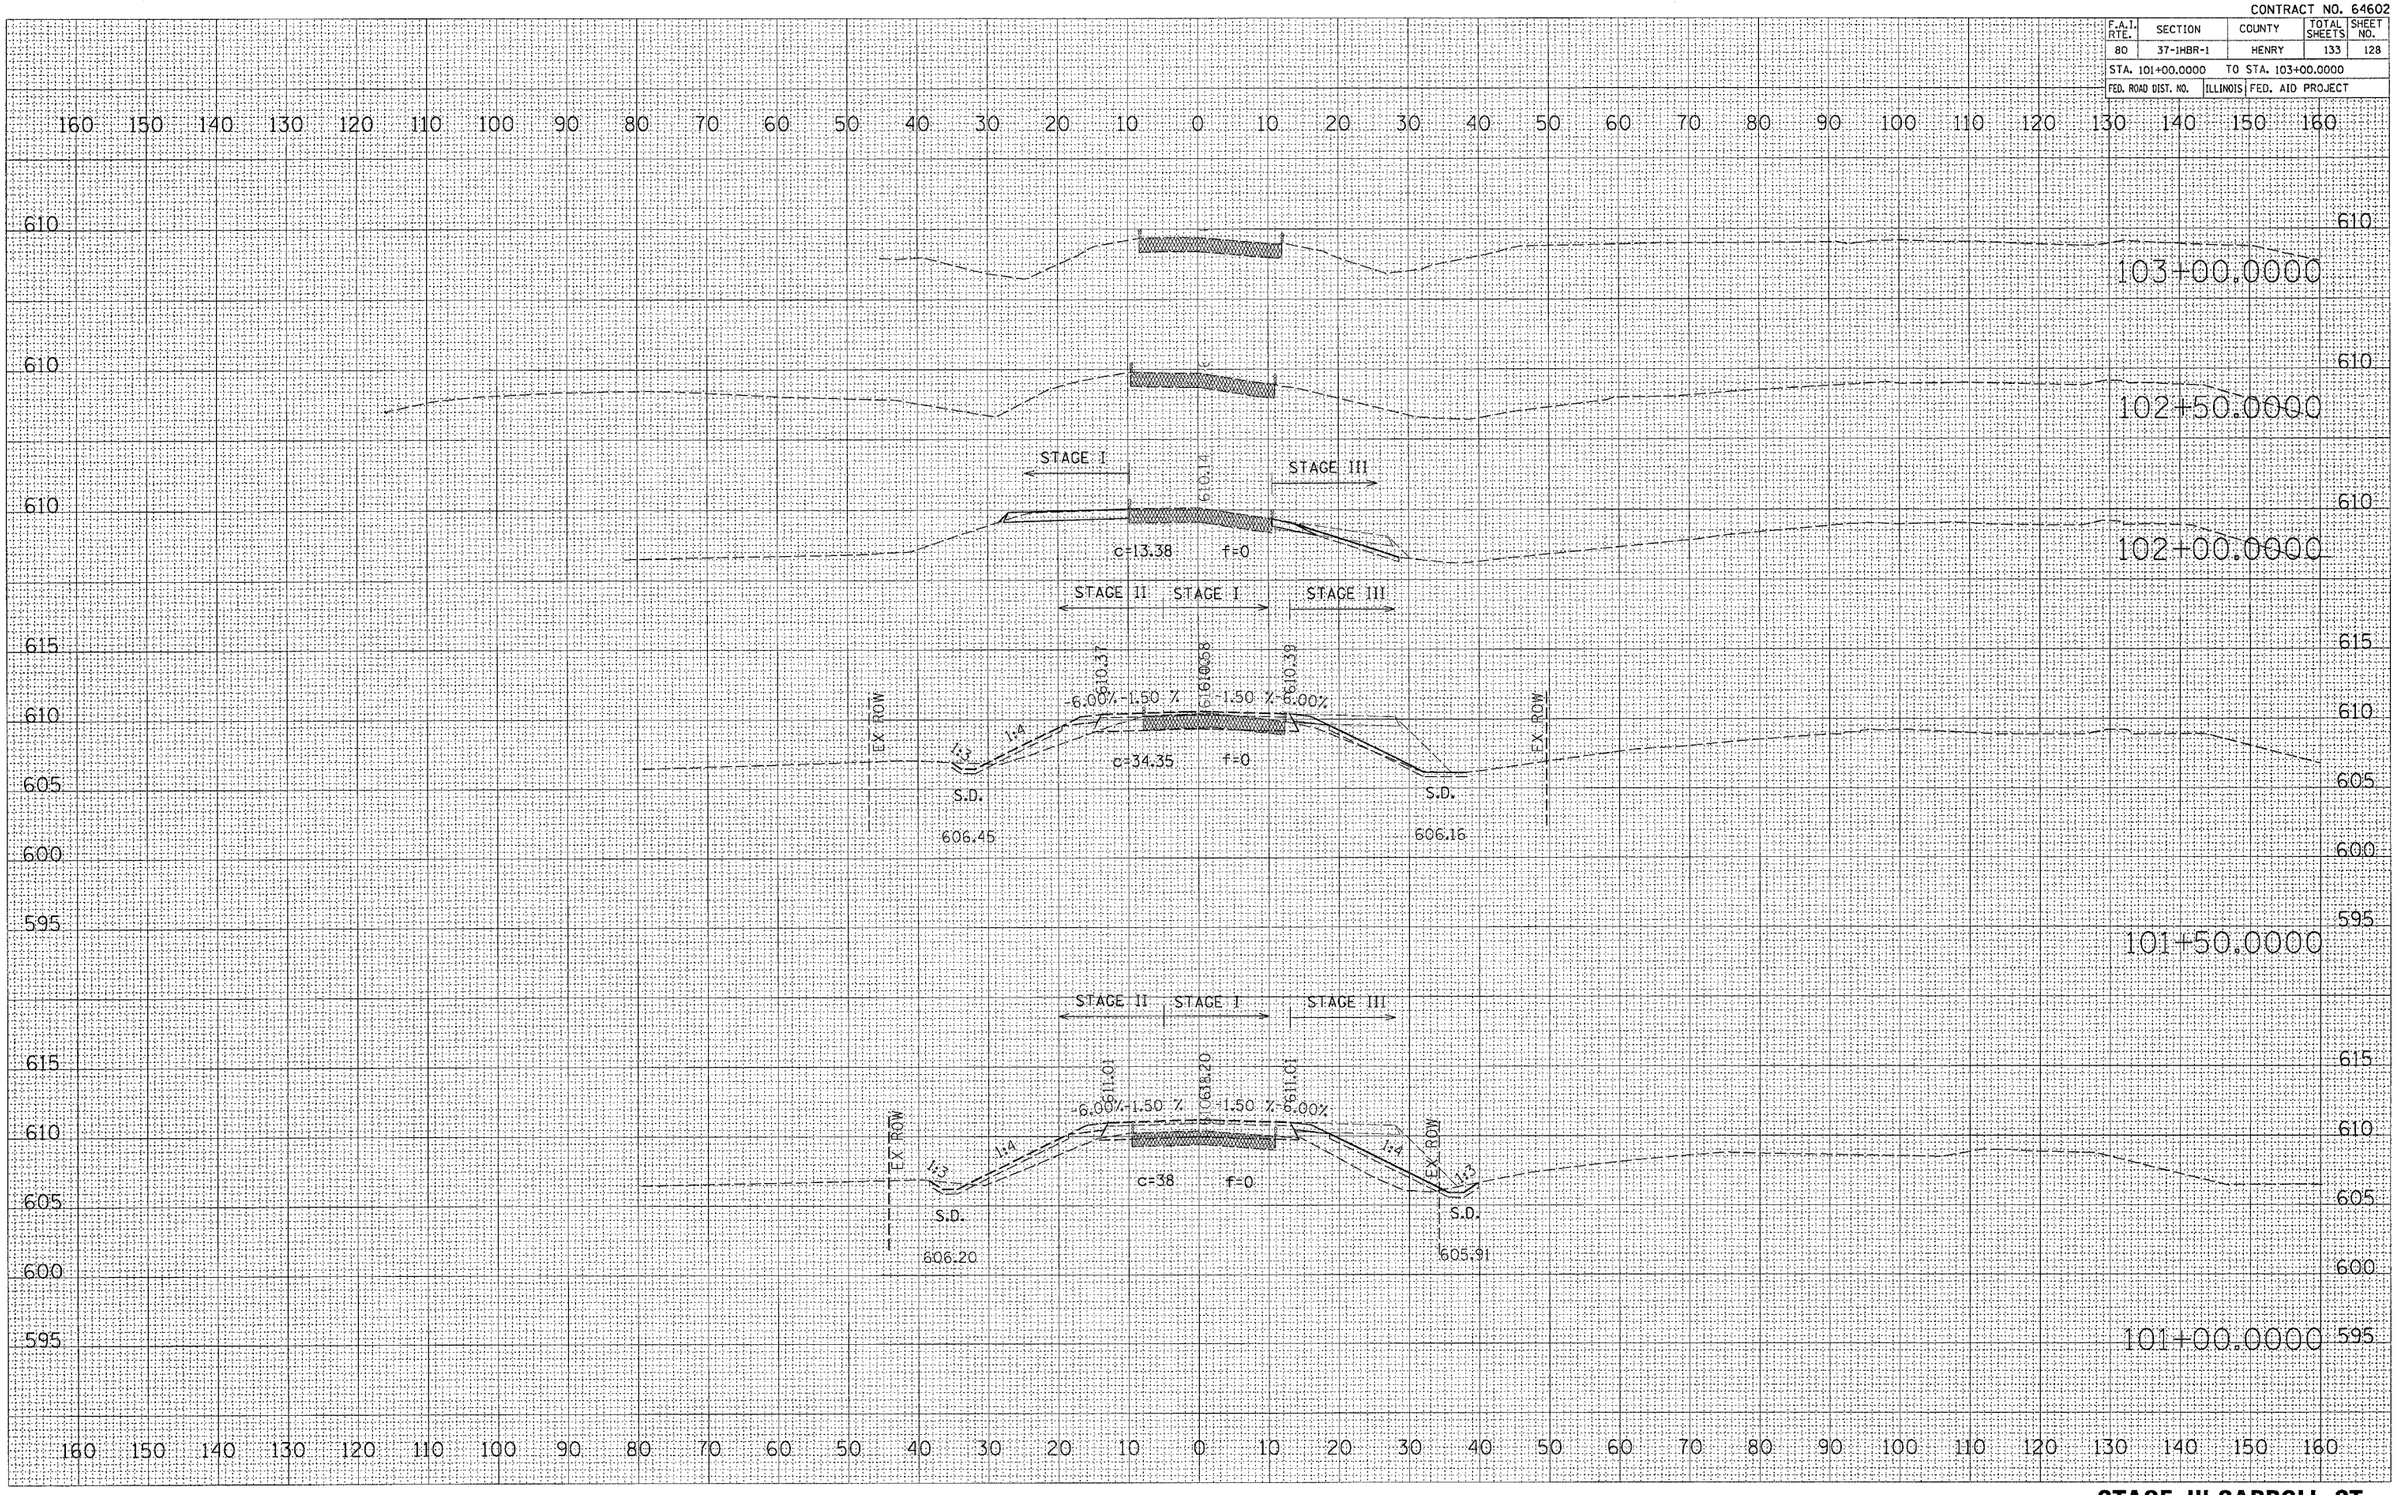

STAGE III CARROLL ST

FINAL SURVEY | NOTE BOOK NO. | SURVEYED | PLOTTED | TEMPLATE | AREAS | AREAS CHECKED | BY | DATE

ORIGINAL SURVEY | NOTE BOOK NO. | SURVEYED | PLOTTED | TEMPLATE | AREAS | AREAS CHECKED | BY | DATE

PLOT DATE = Fri Sep 01 10:20:06 2006
FILE NAME = c:\projects\p213100\d13100xs5.dgn
PLOT SCALE = 10.0000 ' / IN.
USER NAME = renkesl