F.A.P RTE.	SECTION	COUNTY	TOTAL SHEETS	SHEET NO.
17	16-T	CARROLL	47	41
STA. 1441+73.93		TO STA. 1442+50		
FED. ROAD DIST. NO.	ILLINOIS	FED. AID PROJECT		

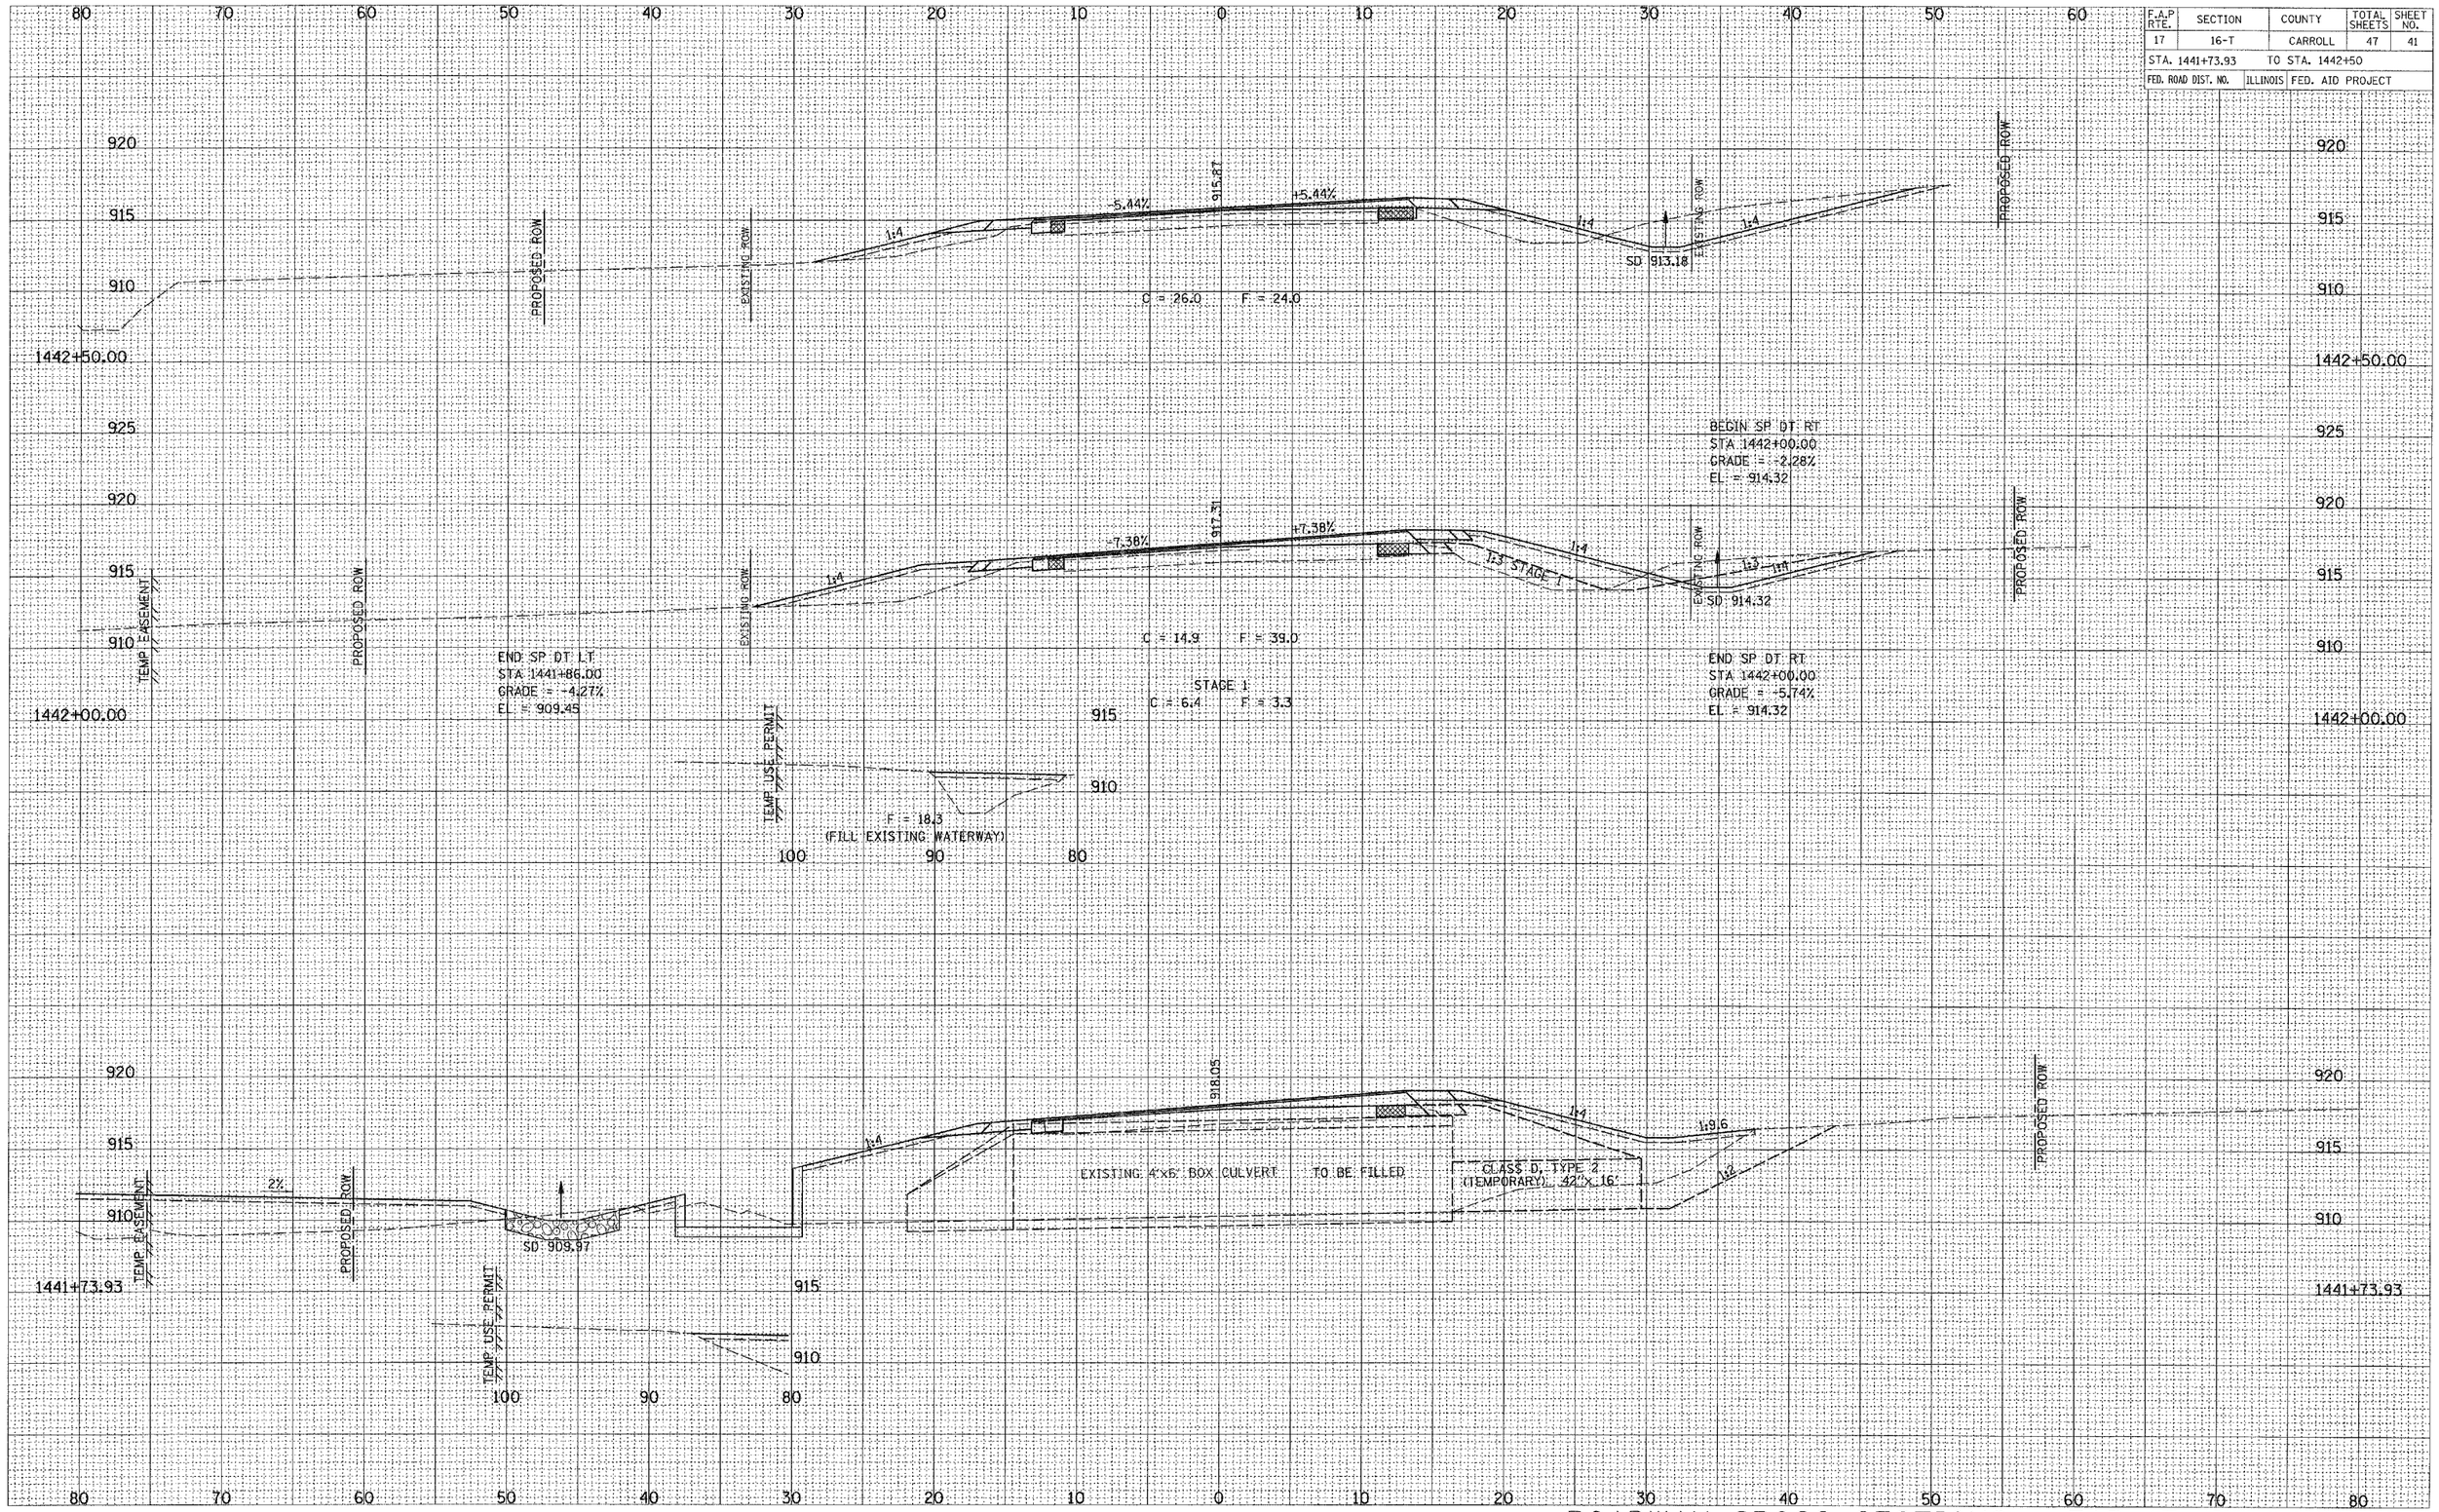

ROADWAY CROSS SECTIONS - FAP 17 (IL 64/US 52)