CONTRACT NO. 64938

F.A.S. RTE.	SECTION	COUNTY	TOTAL SHEETS	SHEET NO.
2247	13X-BR-1	BUREAU	51	10
STA. _____		TO STA. _____		
FED. ROAD DIST. NO. _	ILLINOIS	FED. AID PROJECT		

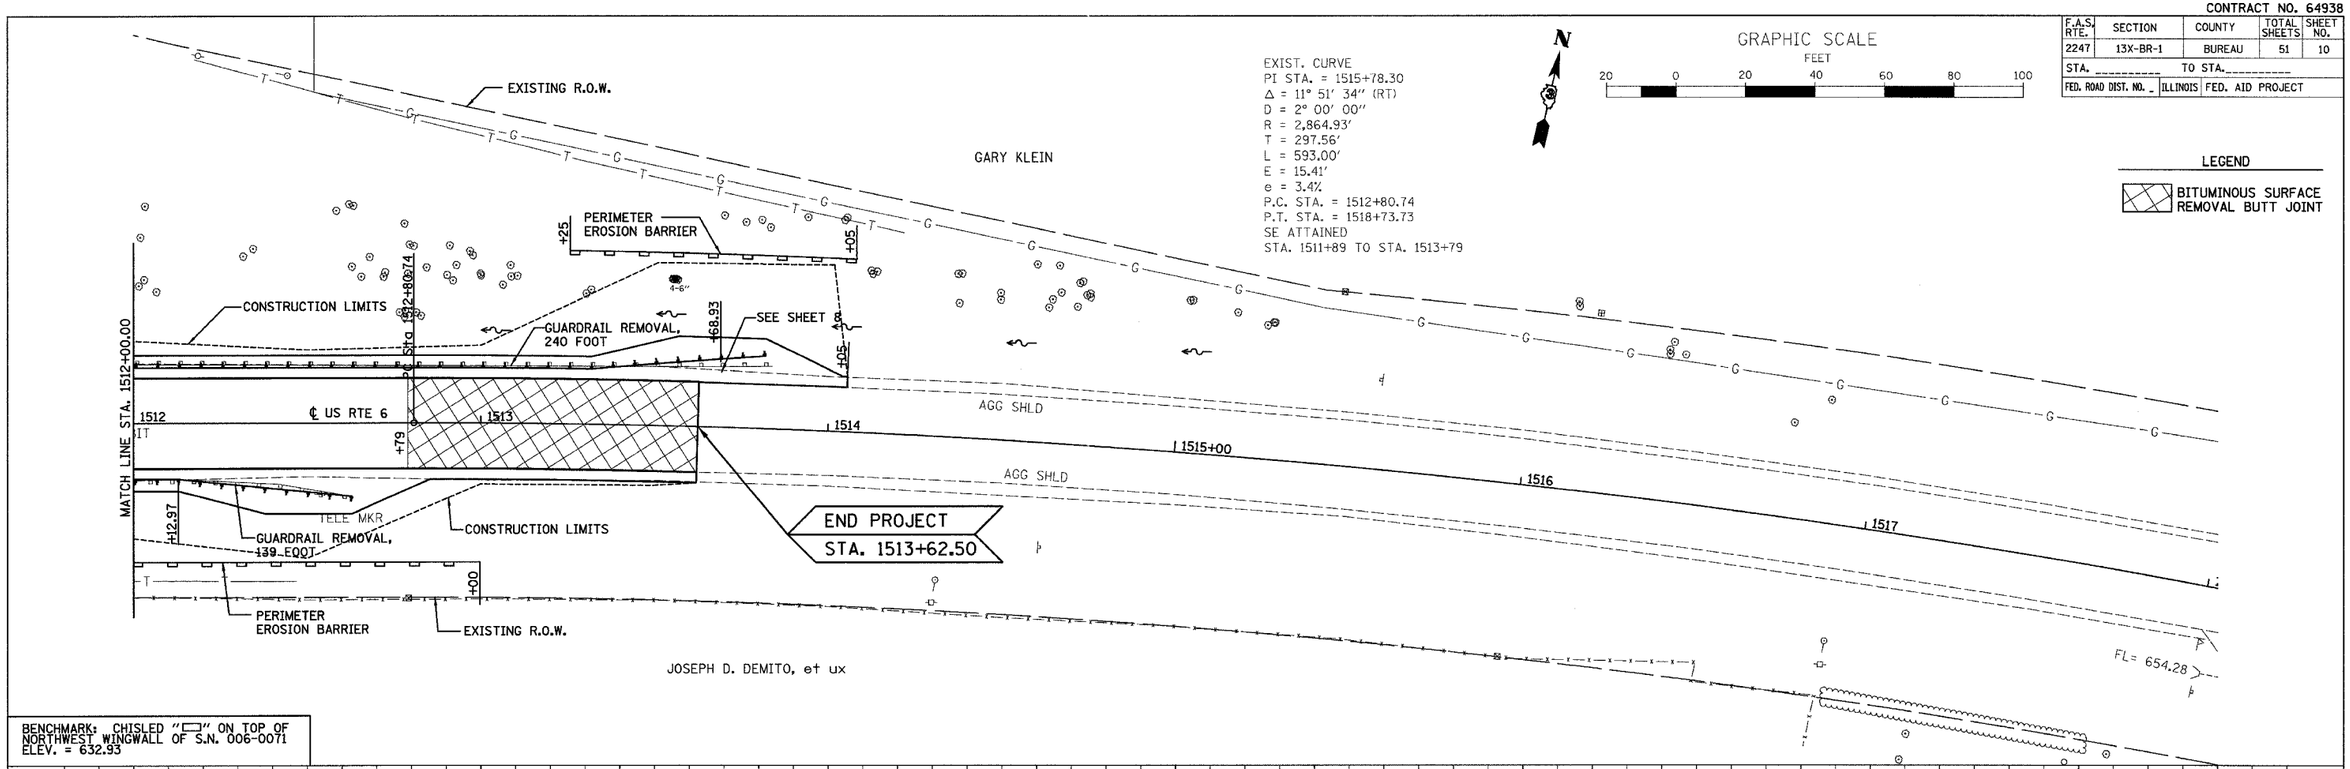

BENCHMARK: CHISLED "□" ON TOP OF NORTHWEST WINGWALL OF S.N. 006-0071
ELEV. = 632.93

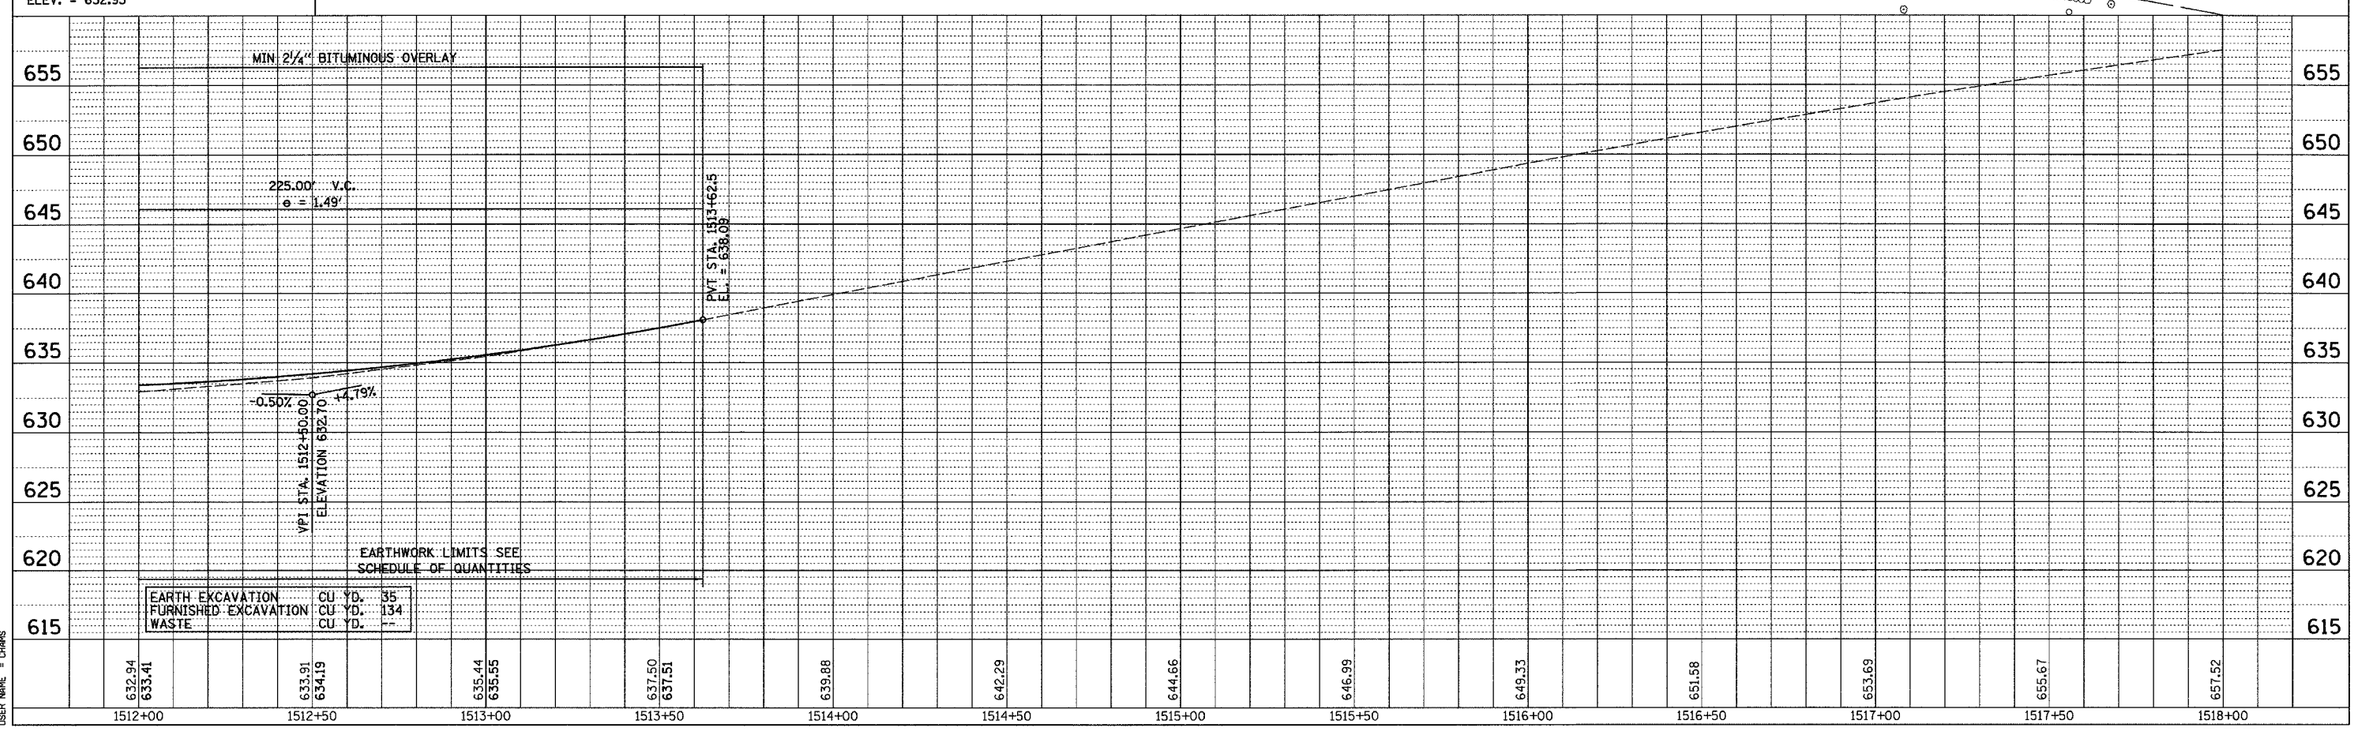

EARTH EXCAVATION	CU YD.	35
FURNISHED EXCAVATION	CU YD.	134
WASTE	CU YD.	--

PLAN: SURVEYED / PLOTTED / ALIGNMENT CHECKED / RT. OF WAY CHECKED / CADD FILE NAME / NOTE BOOK NO. / BY / DATE

PROFILE: SURVEYED / PLOTTED / GRADES CHECKED / B.M. NOTED / STRUCTURE NOTATNS CHKD / NOTE BOOK NO. / BY / DATE

PLOT DATE = 04/06
FILE NAME = Z08903PLN2
PLOT SCALE = 1:20
USER NAME = CHAMS

US RTE 6