CONTRACT NO. 66372

| F.A.P. RTE. | SECTION | COUNTY | TOTAL SHEETS | SHEET NO. |
|---|---|---|---|---|
| 627 | (I-1) BR & I | LA SALLE | 106 | 59 |
| STA. | | TO STA. | | |
| FED. ROAD DIST. NO. | ILLINOIS | FED. AID PROJECT | | |

SHEET NO. G11
OF 12 SHEETS




BILL OF MATERIAL

| | |
|---|---|
| Class B concrete Cu.Yds. | 228.0 |
| 8" Vit. Drain Tile Ln. Ft. | 228 |

Note:
Class B concrete shall be used throughout.
Proportion 1:3:5.
All excavated material shall be deposited back of the retaining wall, i.e. between the wall and the pavement.

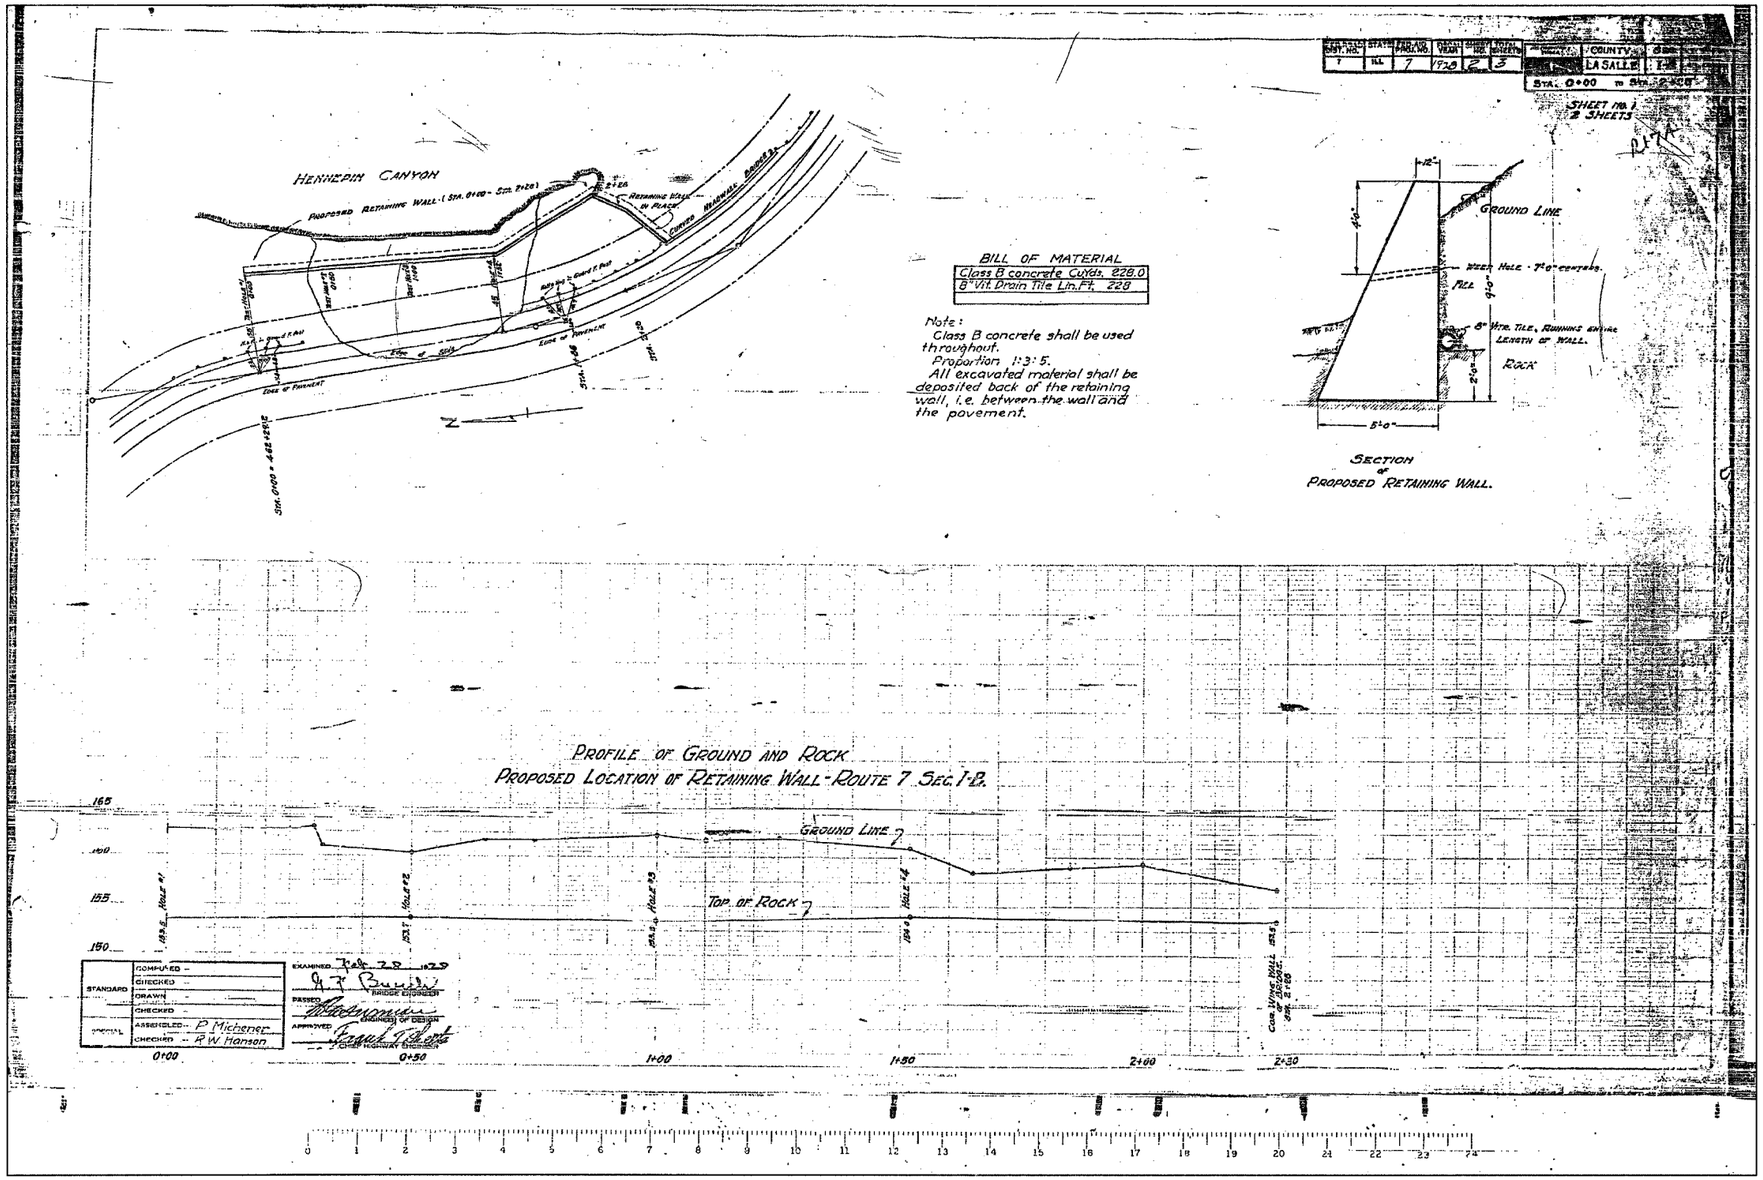


SECTION OF PROPOSED RETAINING WALL.

FOR INFORMATIONAL USE ONLY

EXISTING PLANS
IL ROUTE 71
SOLDIER PILE RETAINING WALL
F.A.P. ROUTE 627 - SEC. (I-1) BR & I
LA SALLE COUNTY
STATION 462+24.35 TO STATION 464+94.66
PROPOSED STRUCTURE NO. 050-W004

| | | |
|---|---|---|
| DESIGNED BY J.M.L. | Farnsworth GROUP | FILE NO. 24-6772 |
| DRAWN BY D.J.M. | 2709 McGraw Drive Bloomington, Illinois 61704 309/663-8435, 309/663-1571 Fax | DATE 05-12-06 |
| CHECKED BY M.S.W. | | SHEET NO. 59 of 106 |