CONTRACT NO. 68247

F.A.U RTE.	SECTION	COUNTY	TOTAL SHEETS	SHEET NO.
6769	(8B) BR-4	TAZEWELL	102	81

STA. 310+63.50 TO STA. 311+17.06

FED. ROAD DIST. NO. 4 | ILLINOIS | FED. AID PROJECT

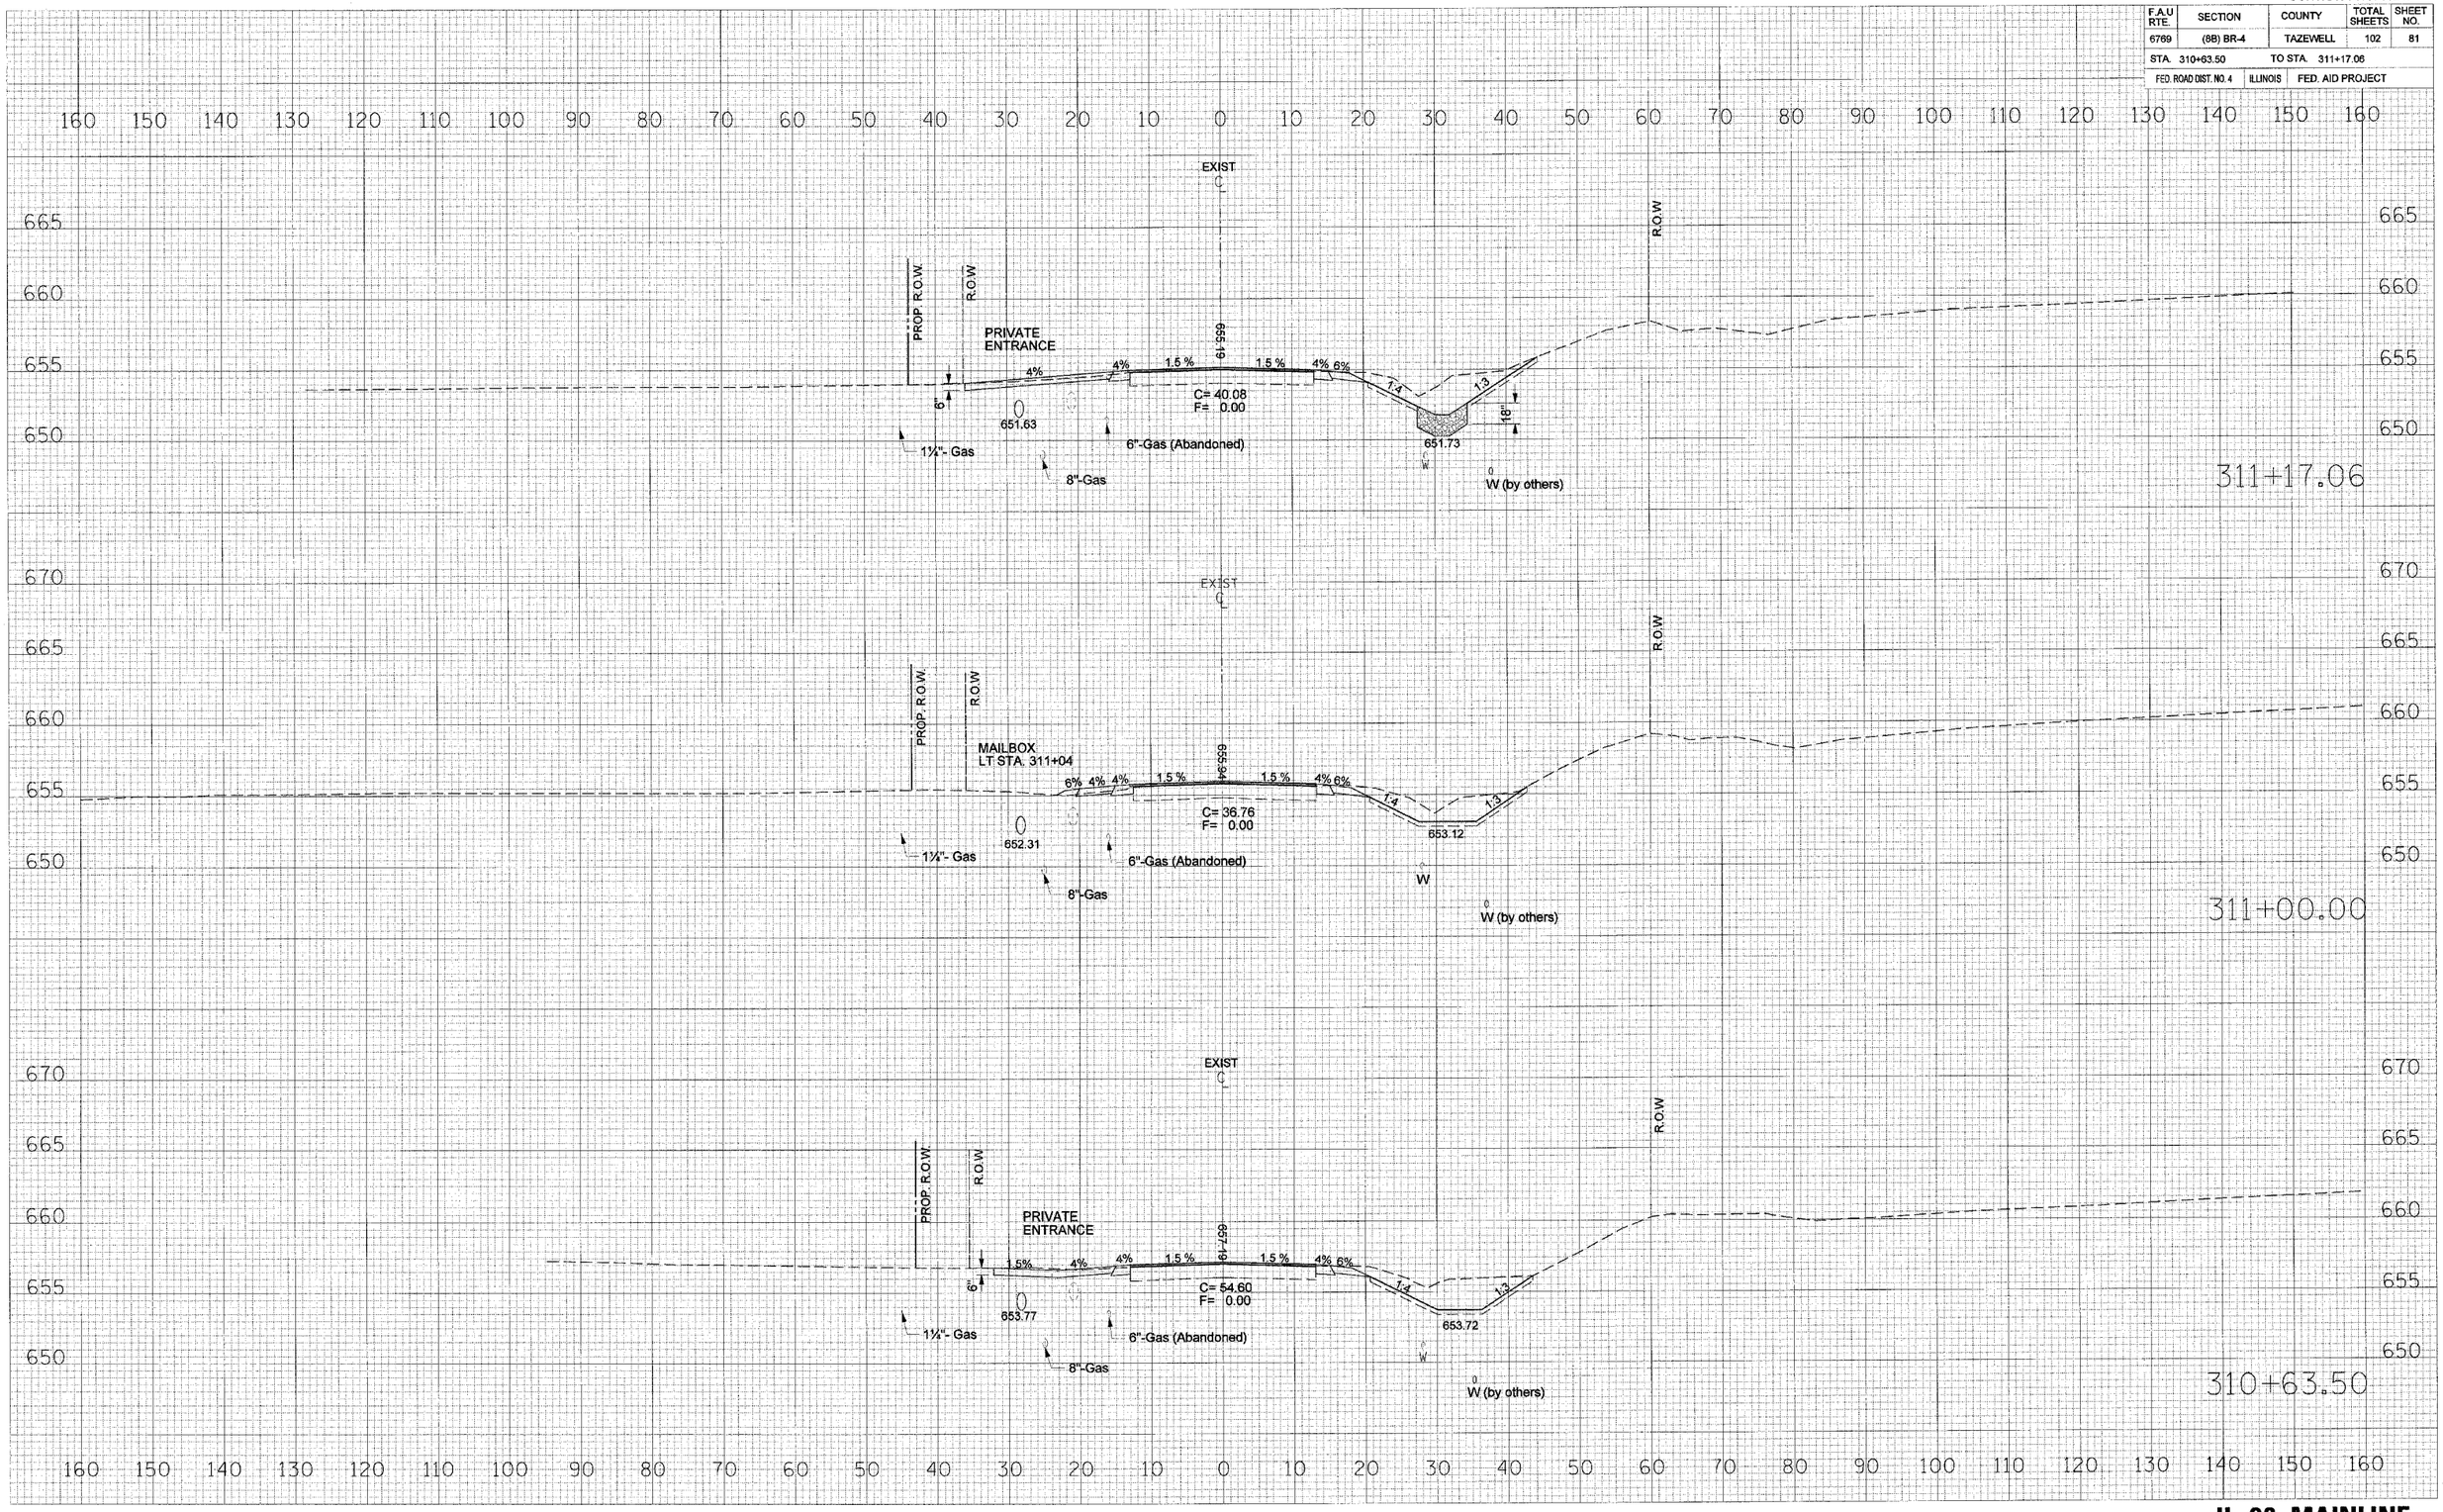

PLOT DATE = 8/21/2006
FILE NAME = c:\projects\i198\phase ii\changes\
PLOT SCALE = 10.0000 ' / IN.
USER NAME = crespole

IL 98 MAINLINE