CONTRACT NO. 68247

F.A.U RTE.	SECTION	COUNTY	TOTAL SHEETS	SHEET NO.
6769	(8B) BR-4	TAZEWELL	102	83
STA. 312+54.54		TO STA. 314+00.00		
FED. ROAD DIST. NO. 4	ILLINOIS	FED. AID PROJECT		

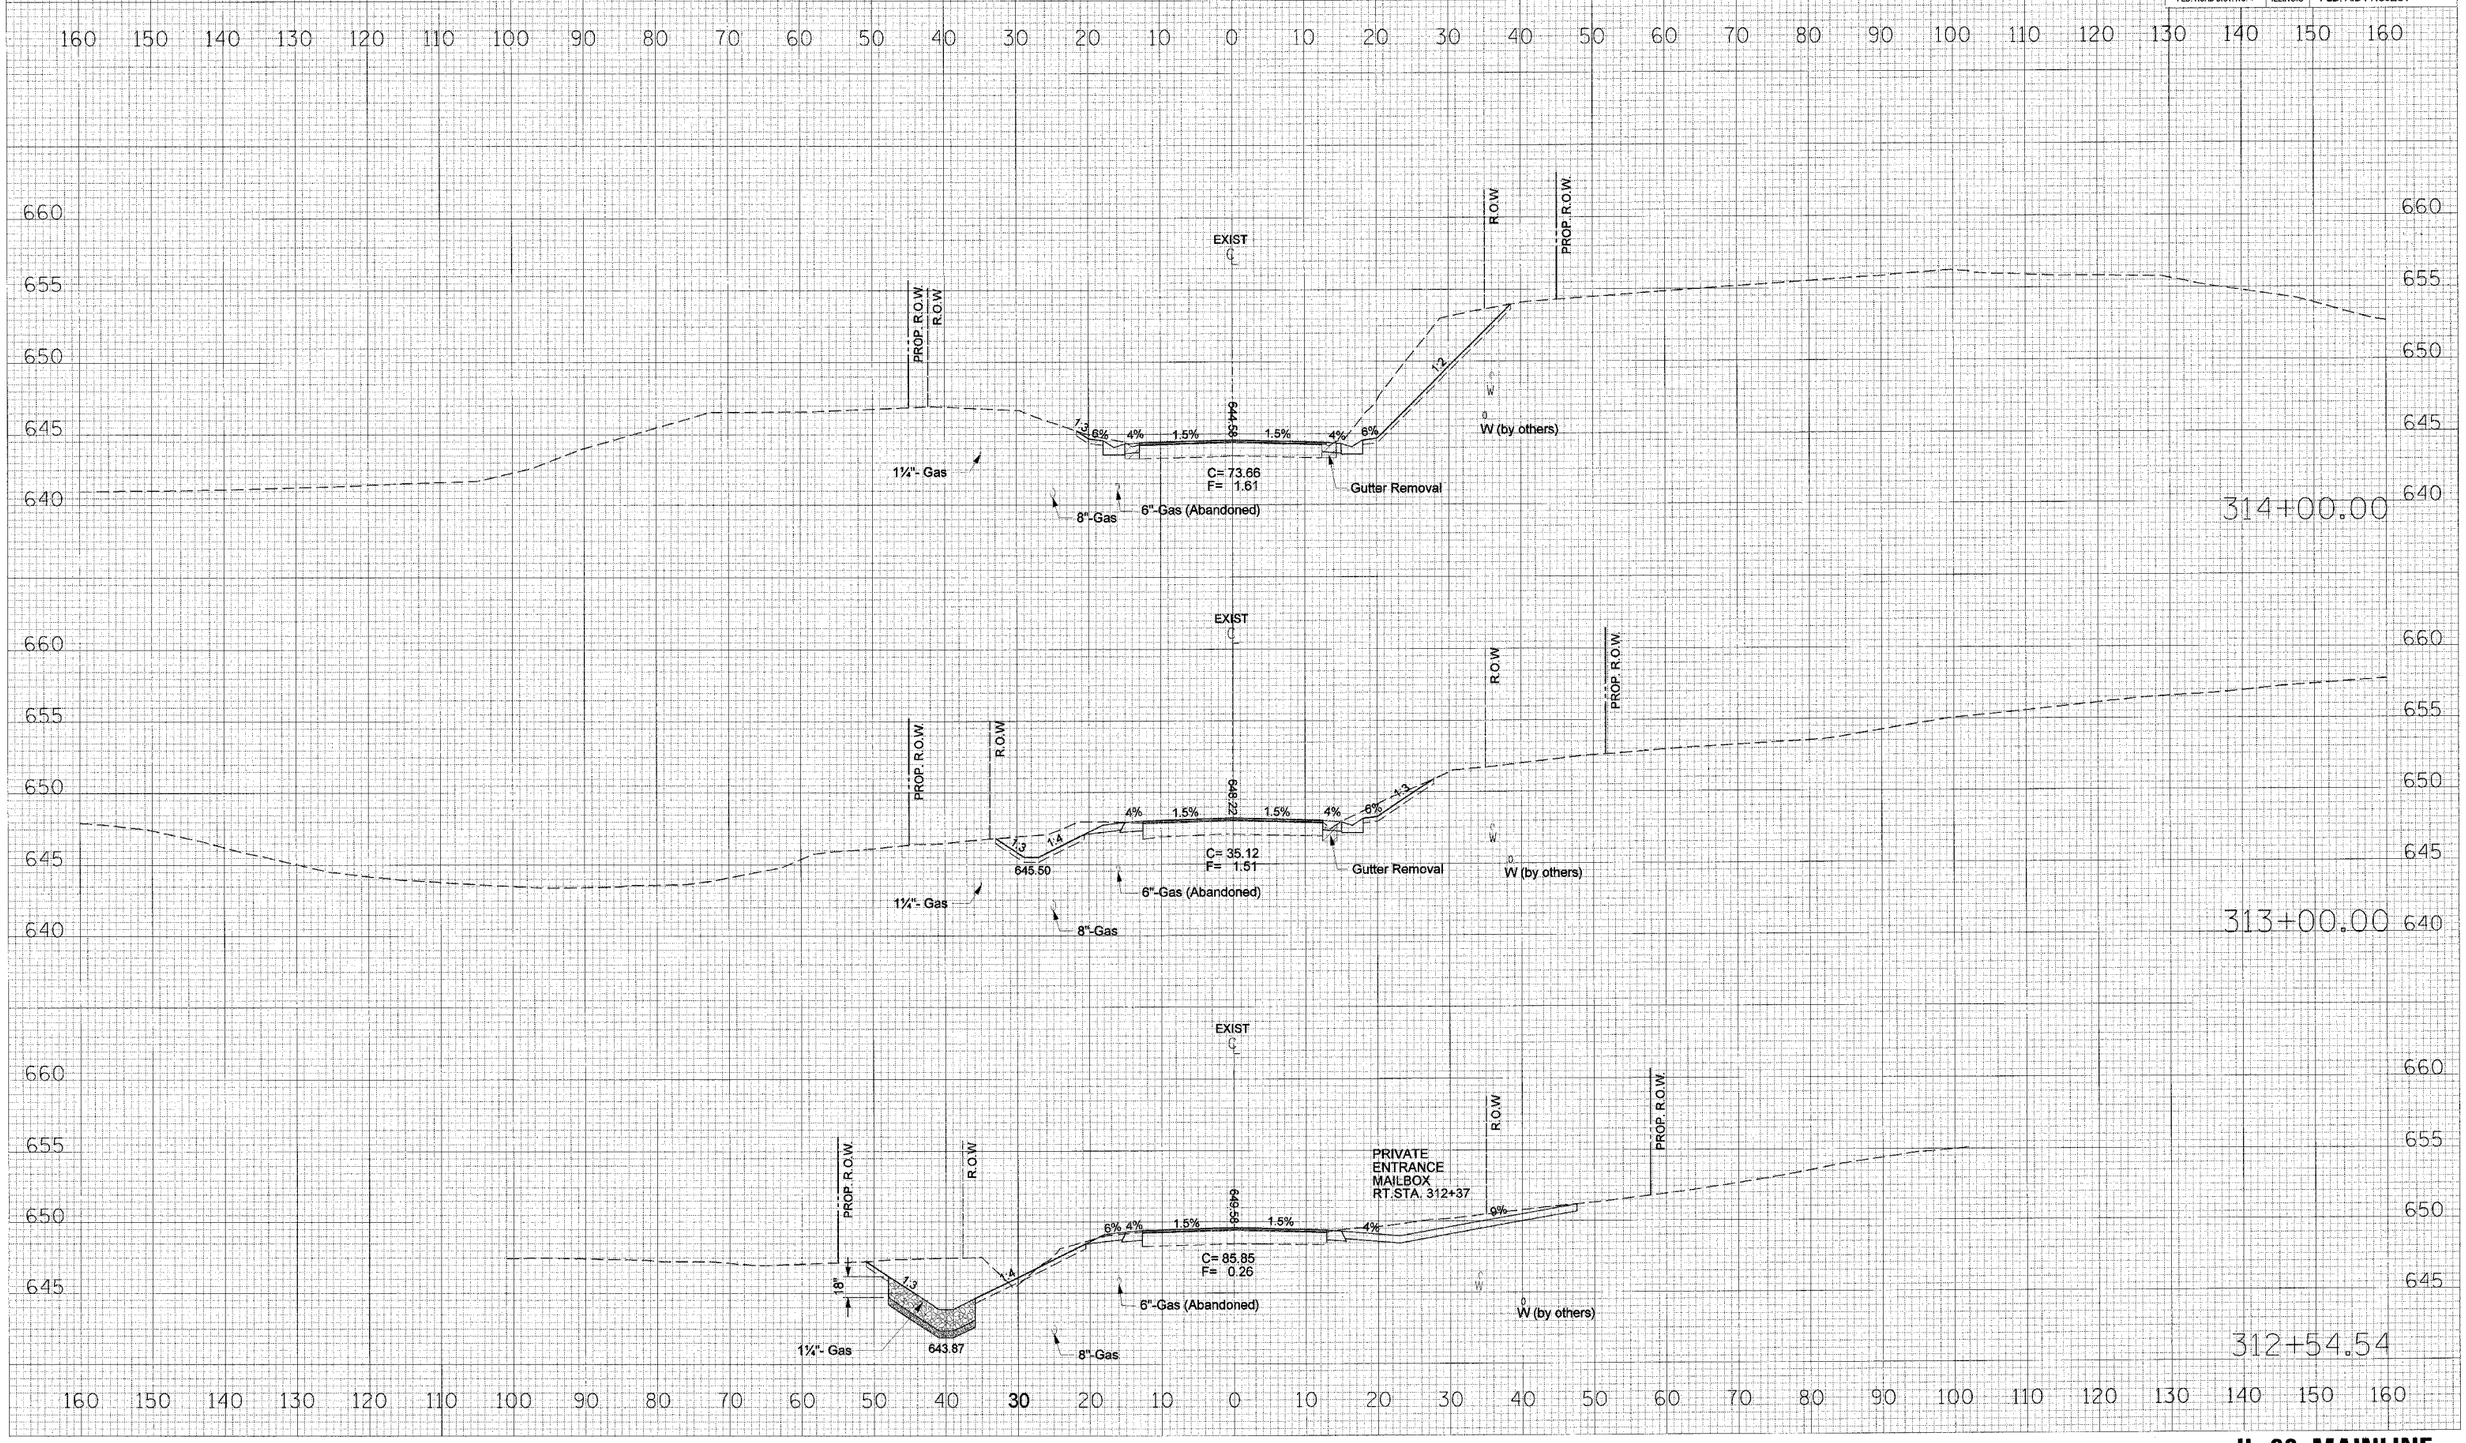

IL 98 MAINLINE