CONTRACT NO. 68247

F.A.U RTE.	SECTION	COUNTY	TOTAL SHEETS	SHEET NO.
6769	(8B) BR-4	TAZEWELL	102	87
STA. 316+50.00		TO STA. 316+75.00		
FED. ROAD DIST. NO. 4	ILLINOIS	FED. AID PROJECT		

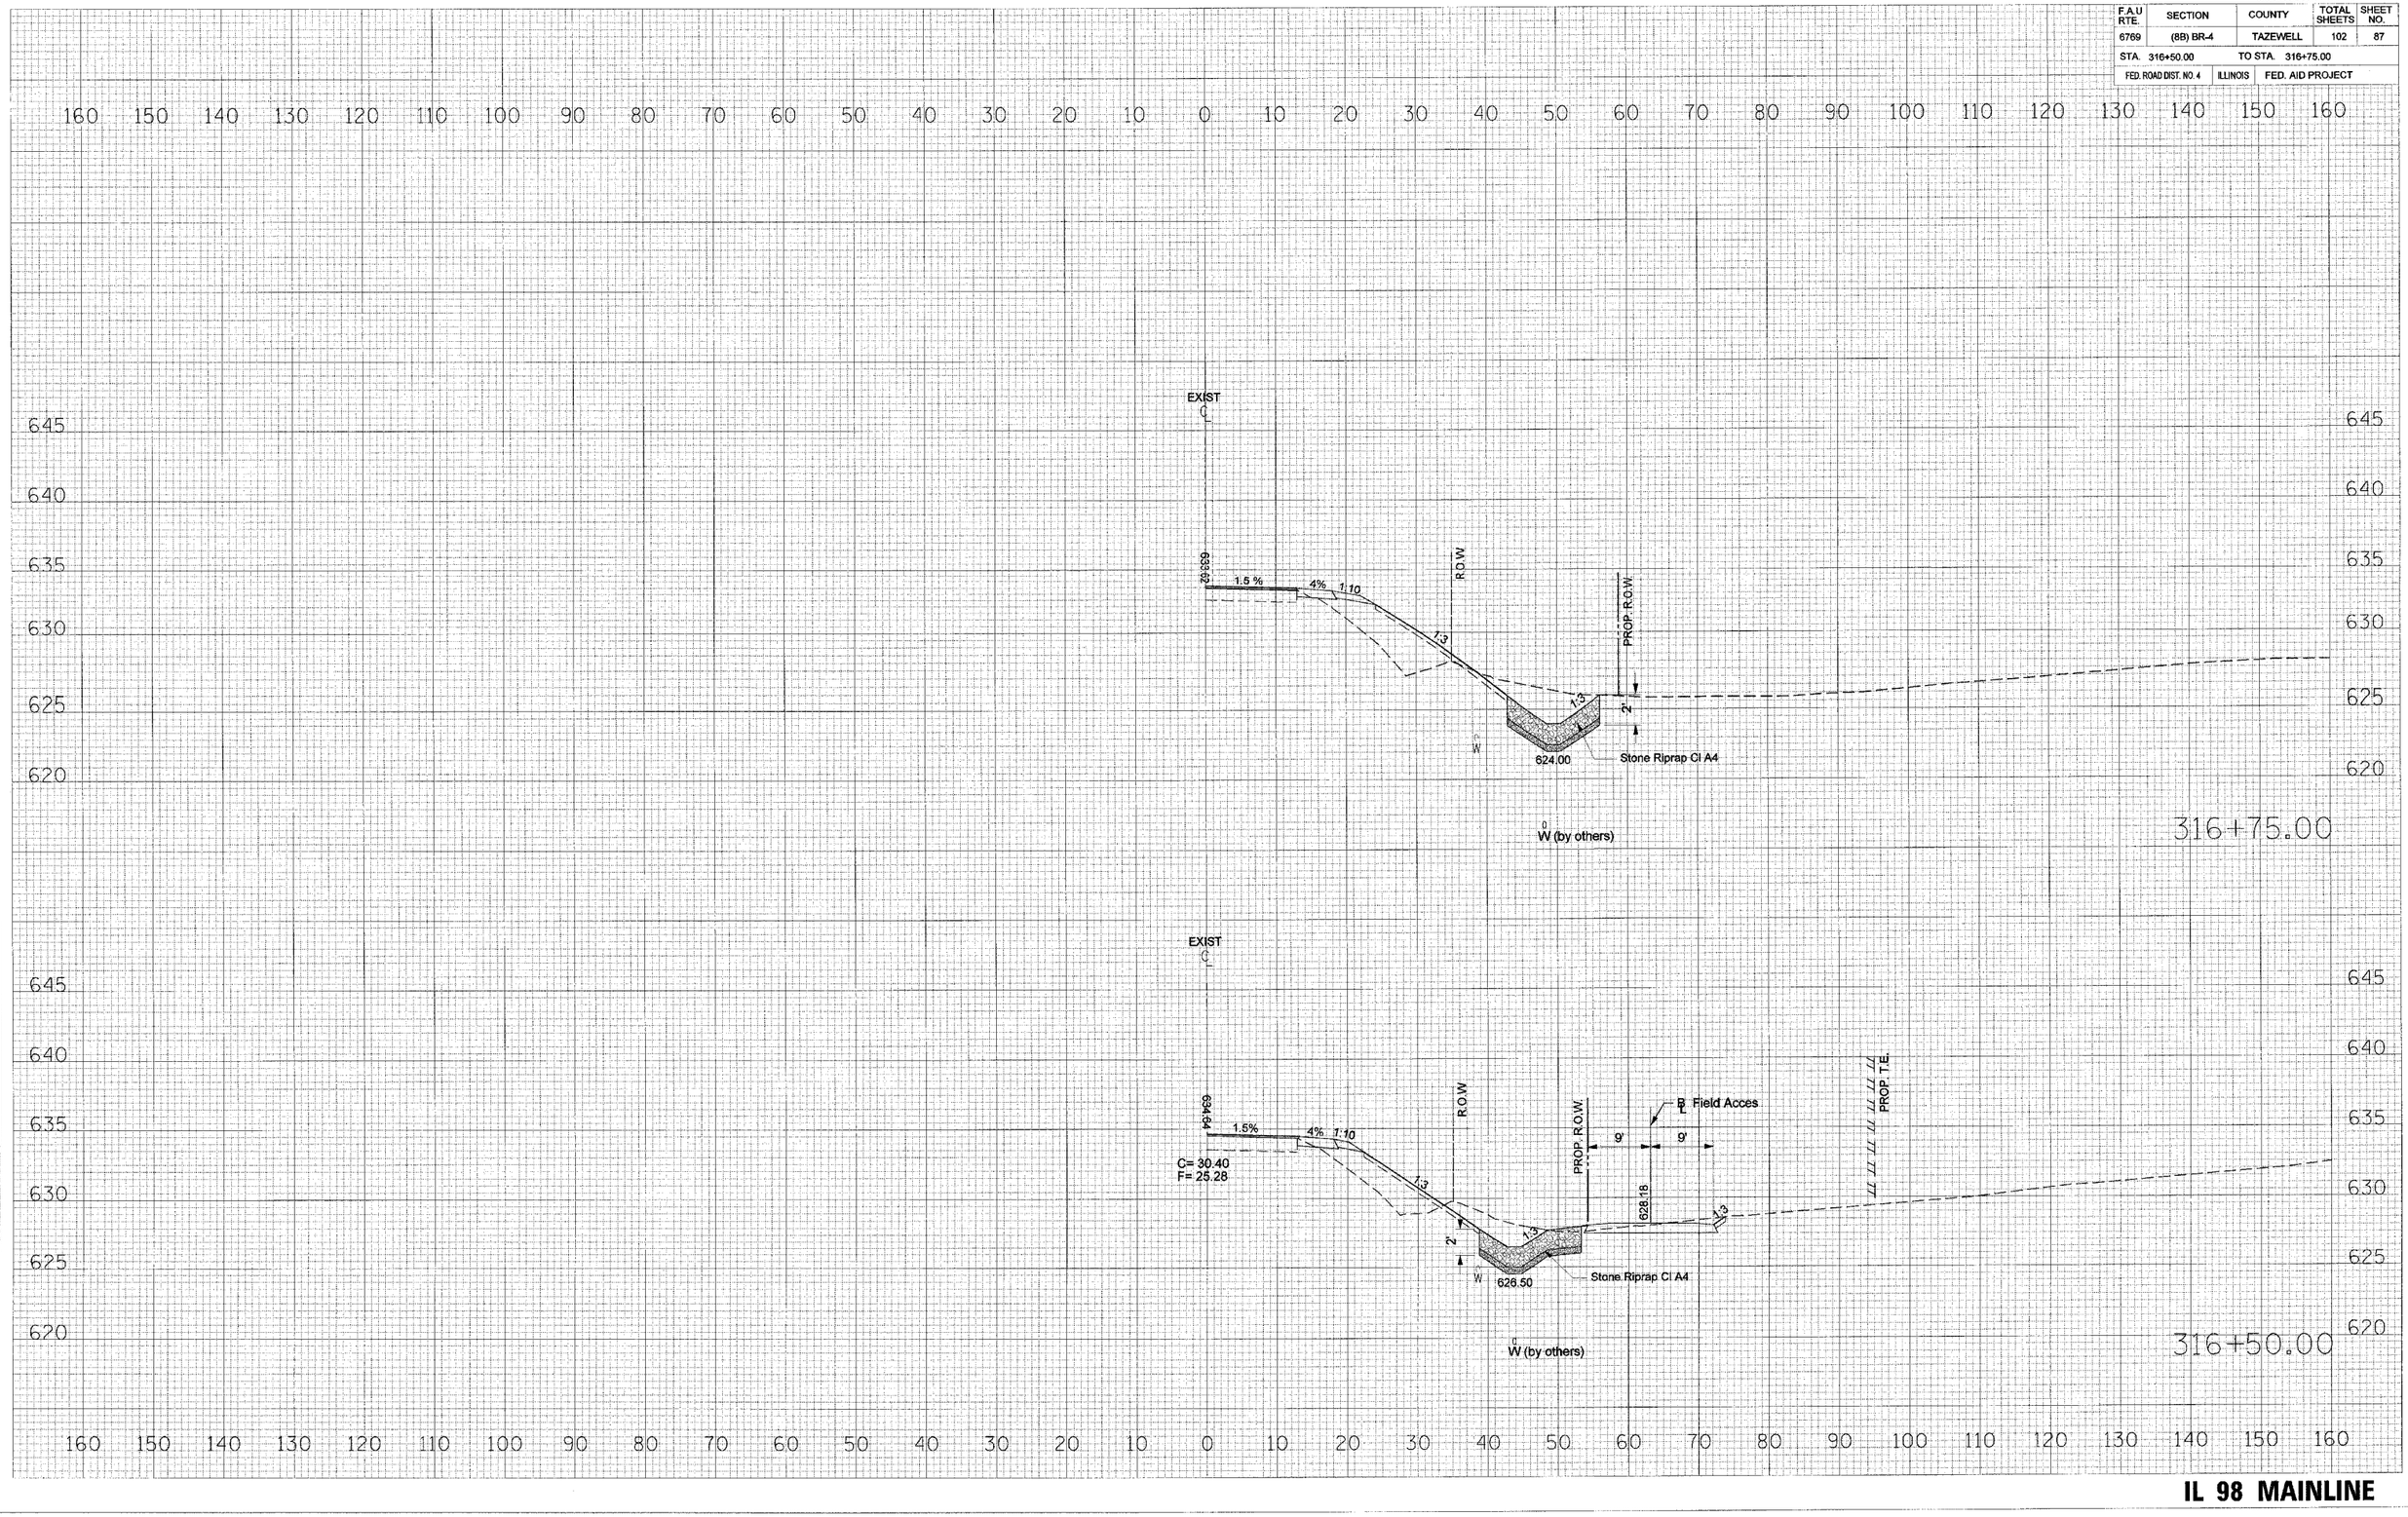

FINAL SURVEY | NOTE BOOK NO. | SURVEYED | PLOTTED | TEMPLATE | AREAS | AREAS CHECKED | BY | DATE

ORIGINAL SURVEY | NOTE BOOK NO. | SURVEYED | PLOTTED | TEMPLATE | AREAS | AREAS CHECKED | BY | DATE

PLOT DATE = 8/21/2006
FILE NAME = c:\projects\98\phase I\changes\xsheet2.dgn
PLOT SCALE = 10.0000 ' / IN.
USER NAME = crespole

IL 98 MAINLINE