CONTRACT NO. 68247

F.A.U. RTE.	SECTION	COUNTY	TOTAL SHEETS	SHEET NO.
6769	(8B) BR-4	TAZEWELL	102	88
STA. 317+00.00		TO STA. 317+50.00		
FED. ROAD DIST. NO. 4	ILLINOIS	FED. AID PROJECT		

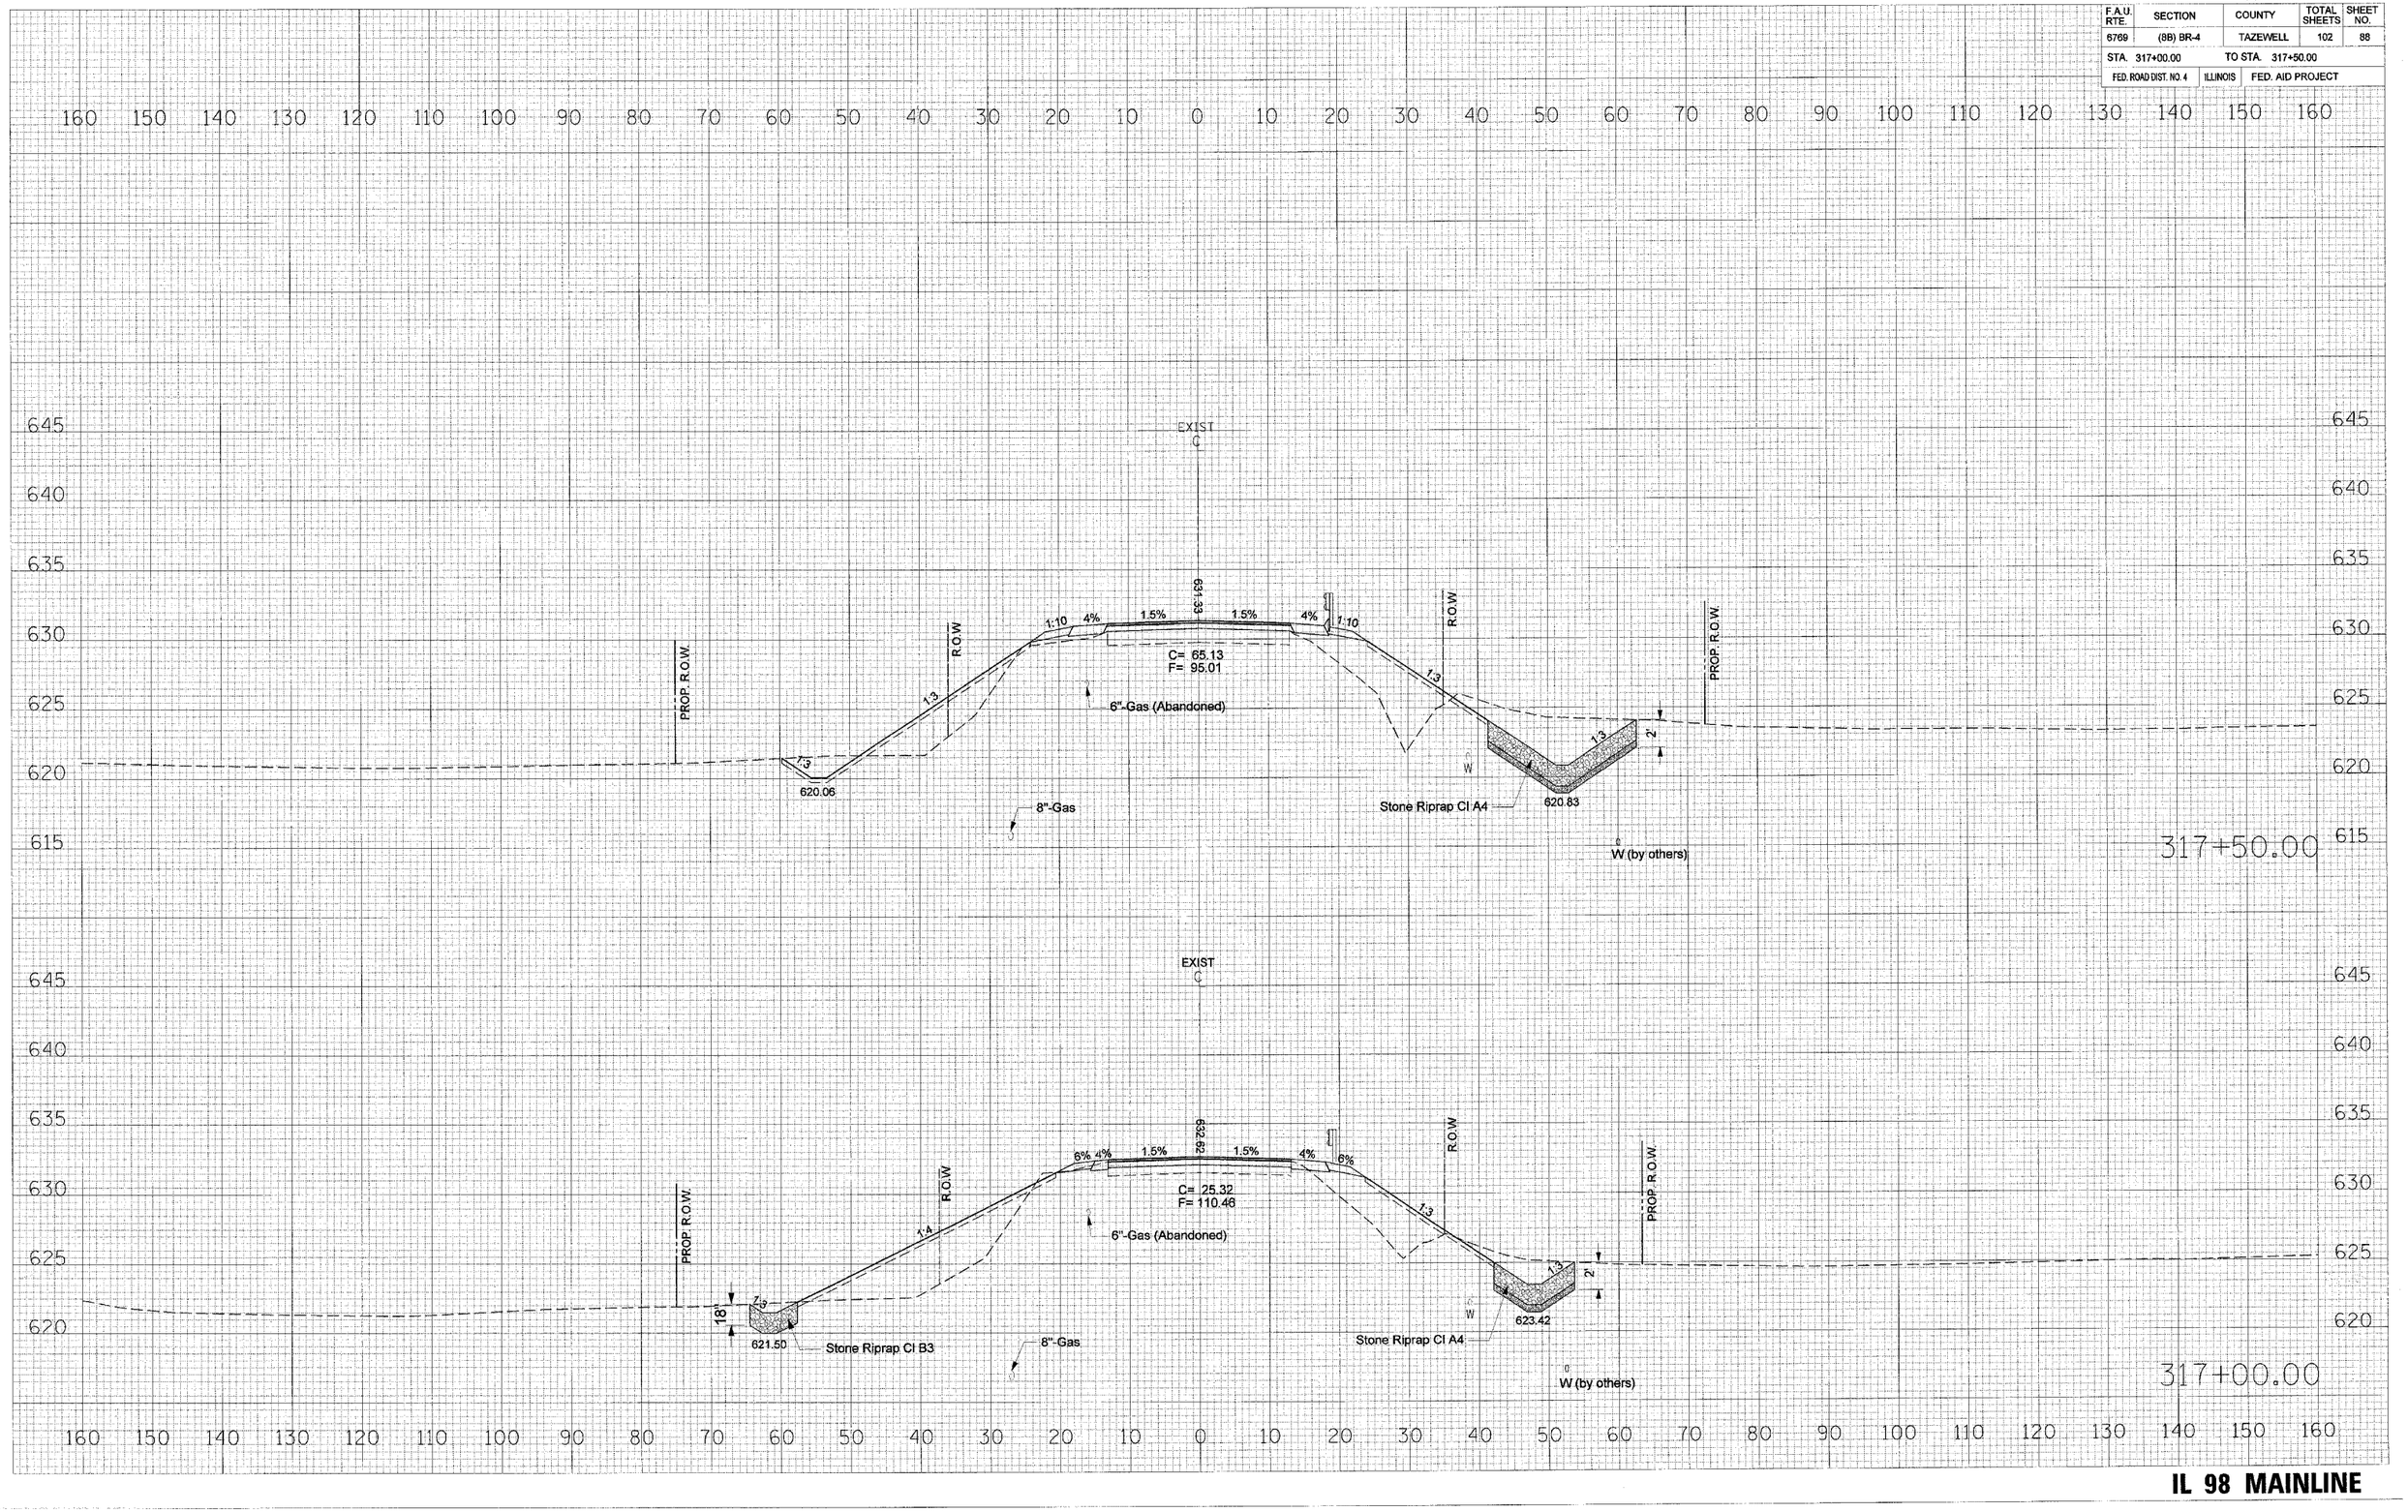

FINAL SURVEY

NO.	NOTE BOOK	SURVEYED	BY	DATE
		PLOTTED		
		TRAVERSE		
		AREAS		
		AREAS CHECKED		

ORIGINAL SURVEY

NO.	NOTE BOOK	SURVEYED	BY	DATE
		PLOTTED		
		TRAVERSE		
		AREAS		
		AREAS CHECKED		

PLOT DATE = 8/21/2006
FILE NAME = c:\projects\projplan it\dangerous\sht\e02.dgn
PLOT SCALE = 10.0000 ' / IN.
USER NAME = cnegoto

IL 98 MAINLINE