CONTRACT NO. 68247

F.A.U. RTE.	SECTION	COUNTY	TOTAL SHEETS	SHEET NO.
6769	(8B) BR-4	TAZEWELL	102	92
STA. 320+00.00		TO STA. 320+15.00		
FED. ROAD DIST. NO. 4	ILLINOIS	FED. AID PROJECT		

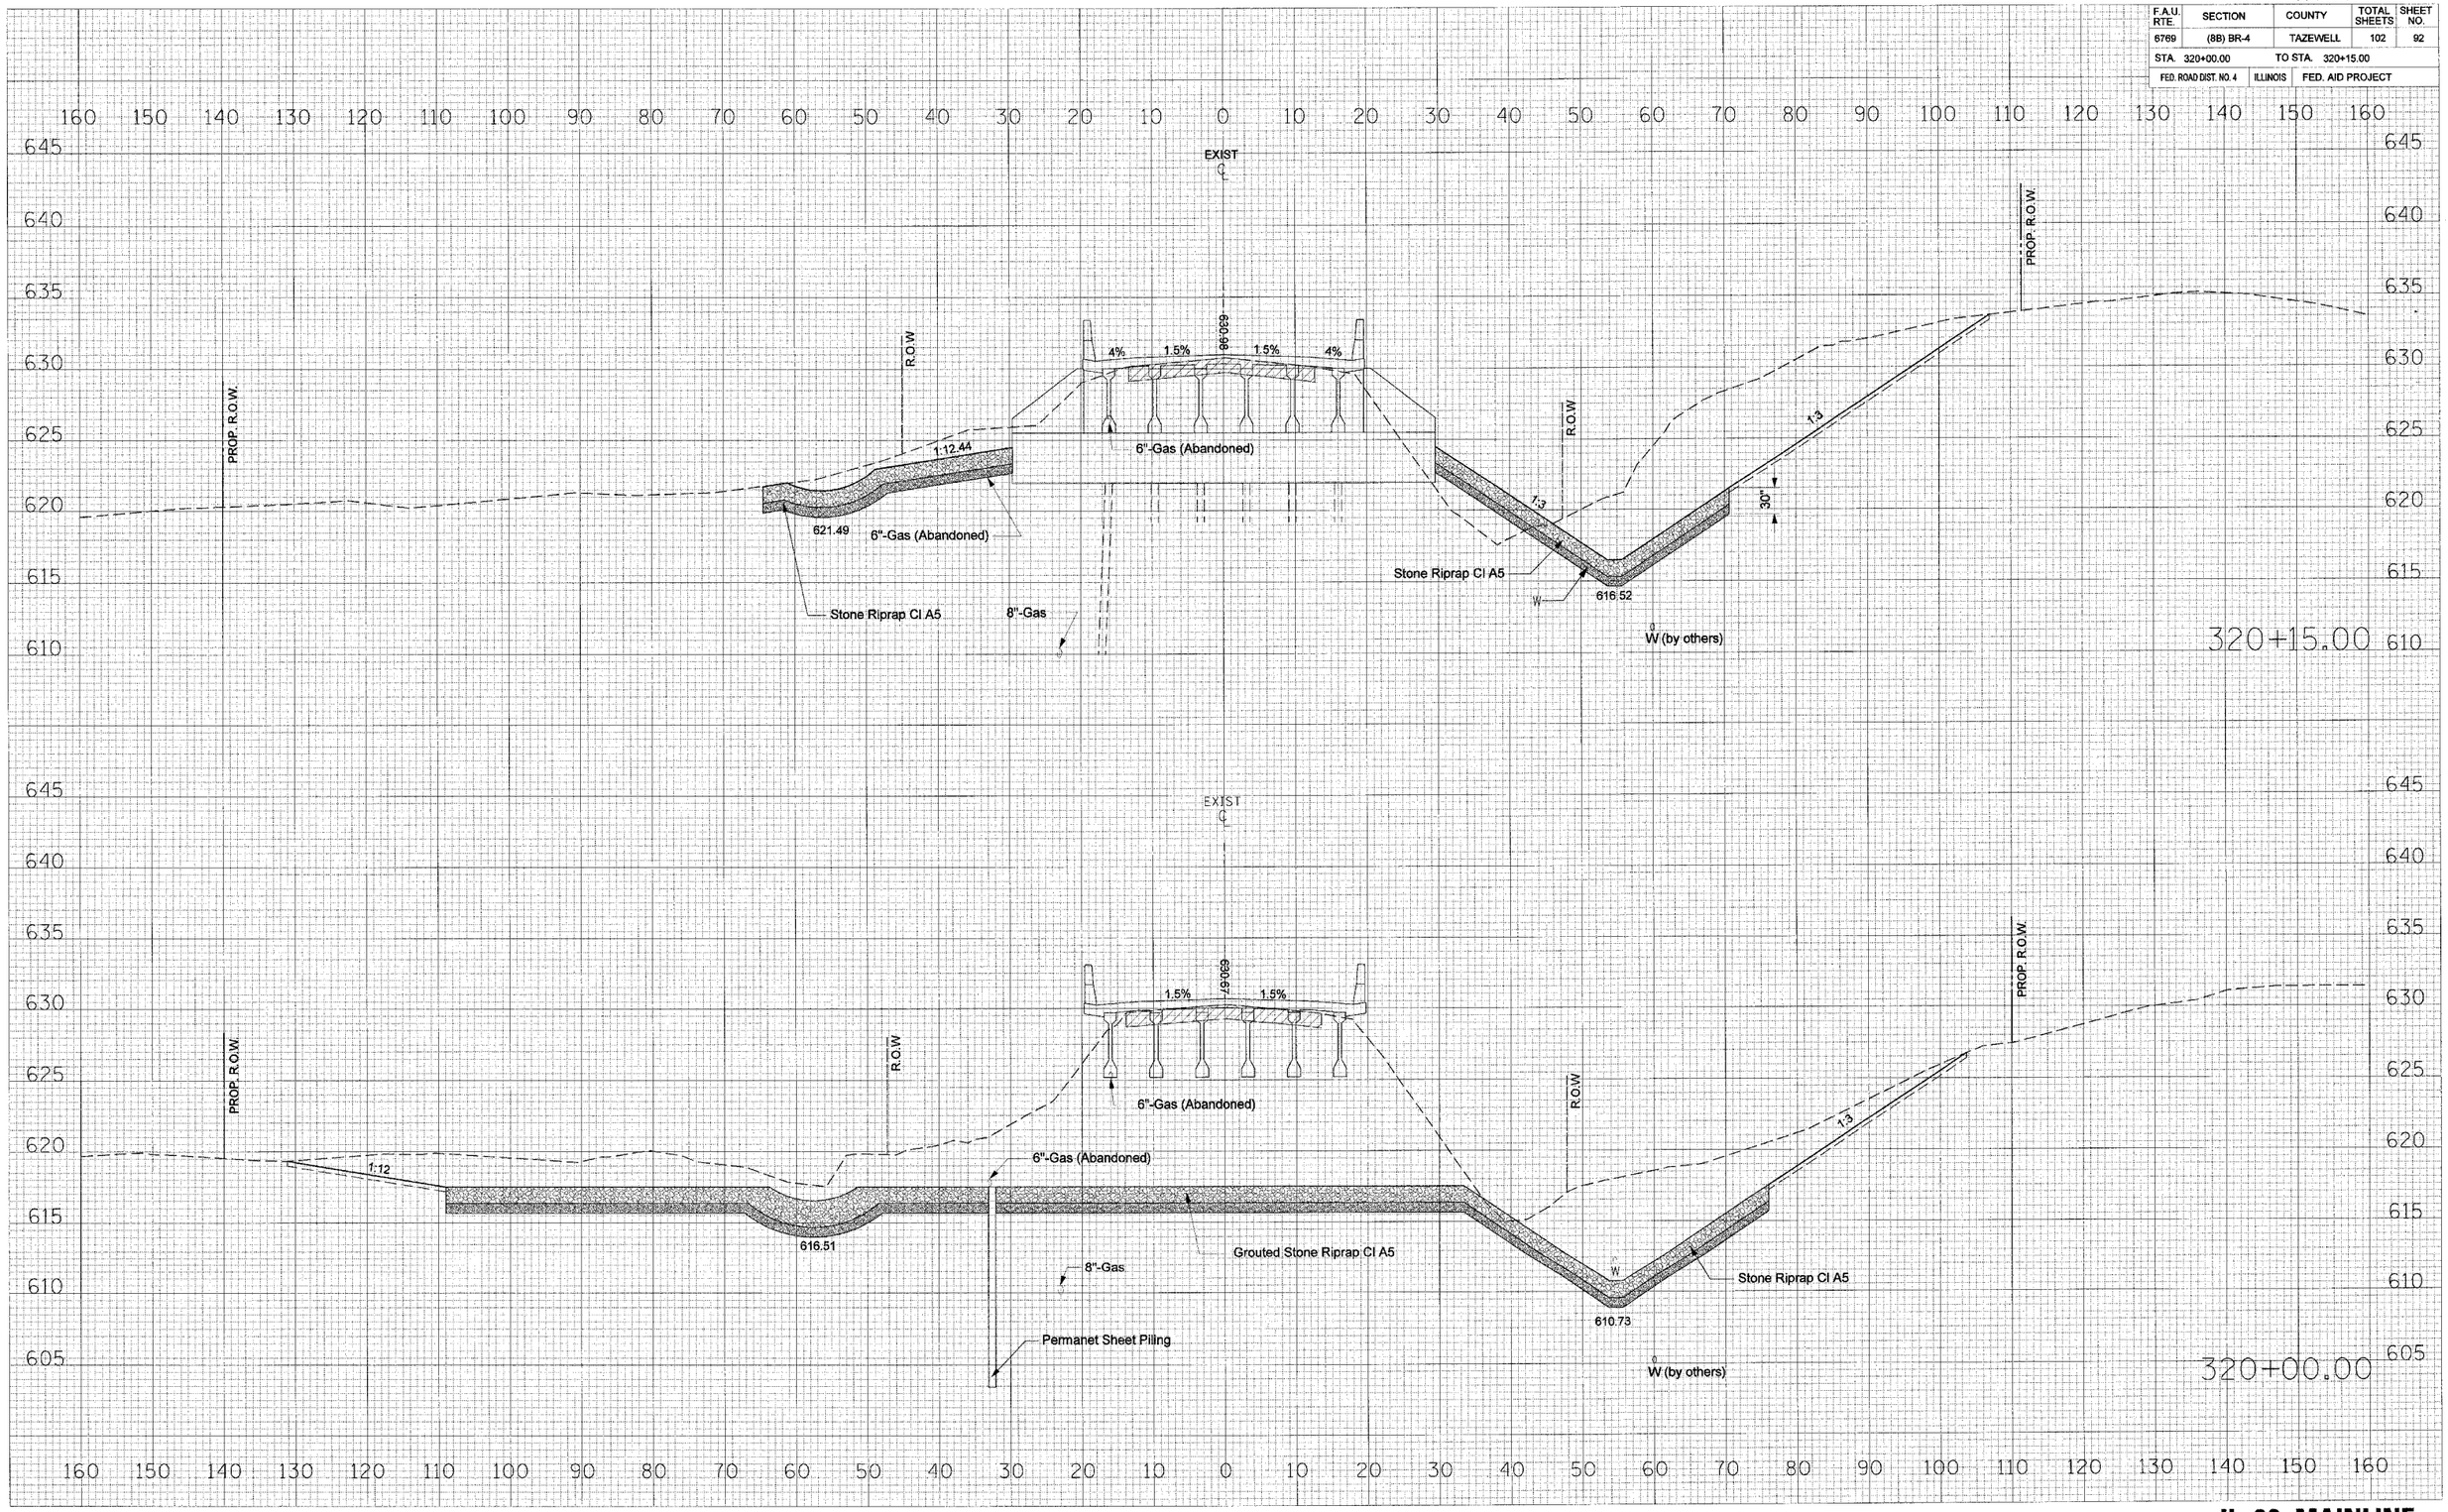

ORIGINAL SURVEY | FINAL SURVEY

NO.	NOTE BOOK	SURVEYED	PLOTTED	TRUCK RTE	AREAS	AREAS CHECKED	BY	DATE

PLOT DATE = 8/21/2008
FILE NAME = c:\projects\ifdhanges\sheet2.dgn
PLOT SCALE = 10.000 / IN.
USER NAME = cmippole

IL 98 MAINLINE