CONTRACT NO. 68247

F.A.U. RTE.	SECTION	COUNTY	TOTAL SHEETS	SHEET NO.
6769	(8B) BR-4	TAZEWELL	102	97
STA. 325+24.96		TO STA. 325+78.20		
FED. ROAD DIST. NO. 4	ILLINOIS	FED. AID PROJECT		

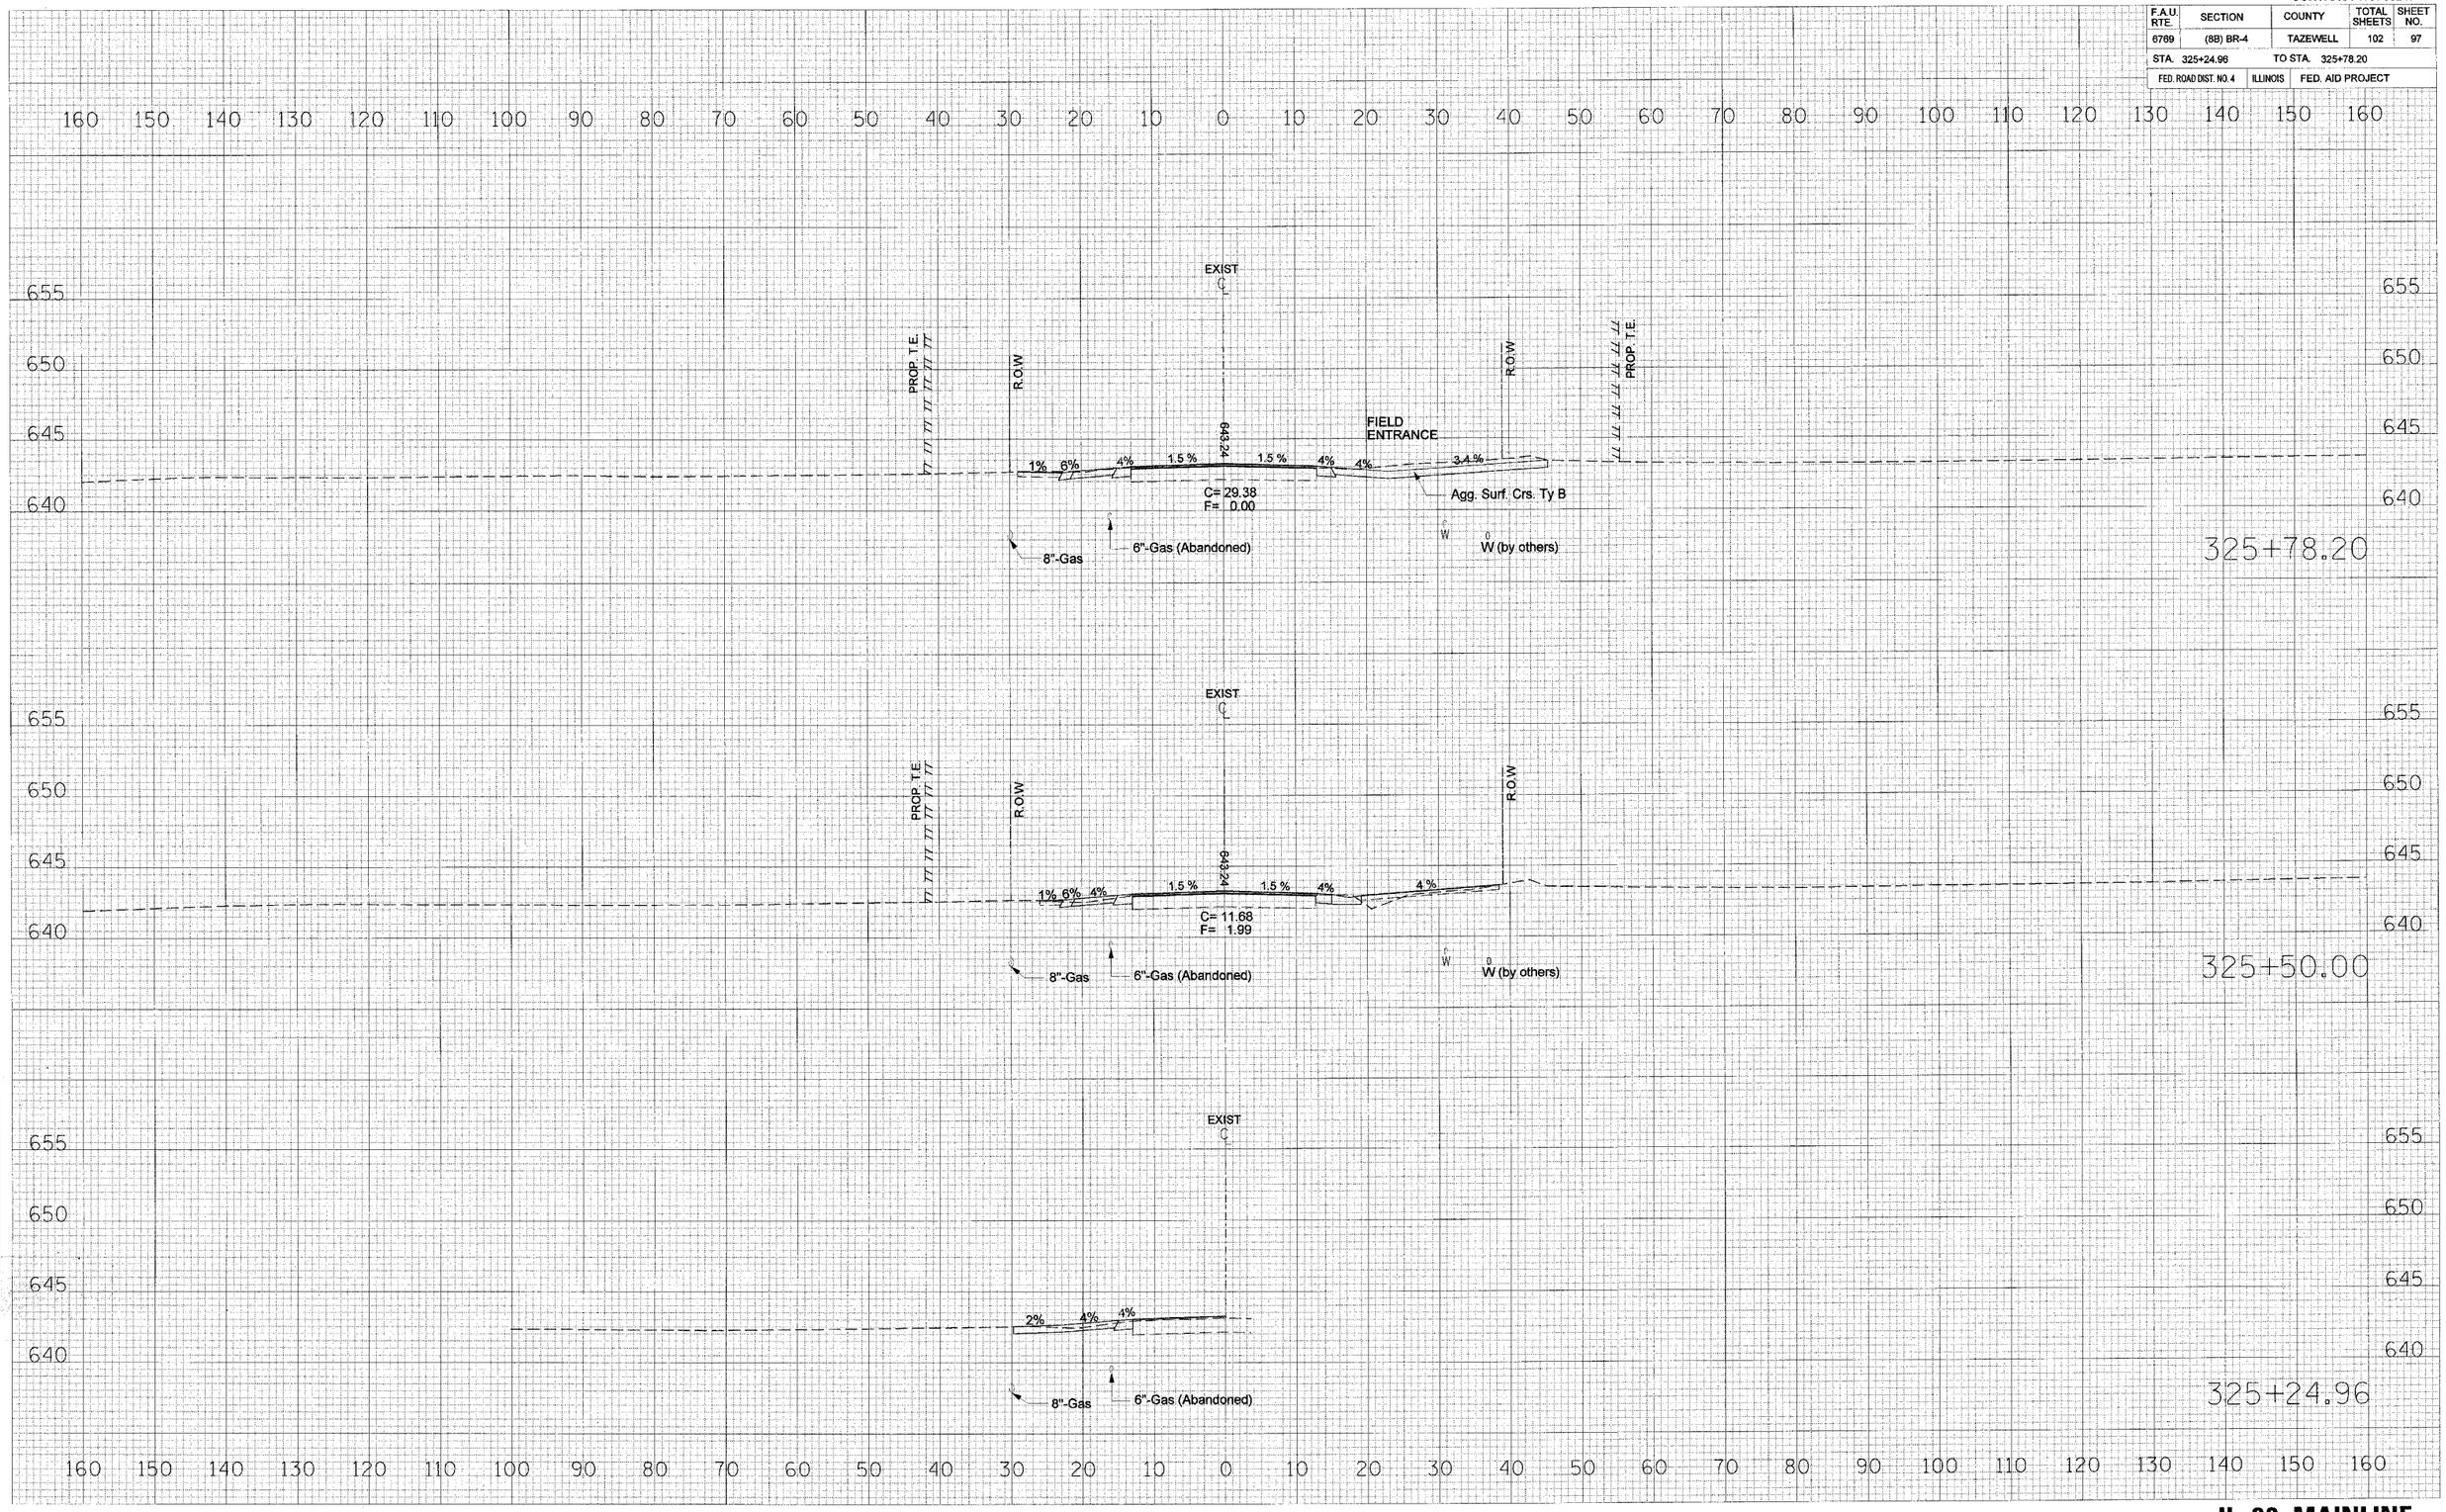

FINAL SURVEY | NOTE BOOK | NO. | SURVEYED | PLOTTED | TEMPLATE | AREAS | AREAS CHECKED | BY | DATE

ORIGINAL SURVEY | NOTE BOOK | NO. | SURVEYED | PLOTTED | TEMPLATE | AREAS | AREAS CHECKED | BY | DATE

PLOT DATE = 8/23/2006
FILE NAME = c:\projects\698\phase II\changes\ashes2.dgn
PLOT SCALE = 10.0000 ' / IN.
USER NAME = crespole

IL 98 MAINLINE