ORIGINAL SURVEY		BY	DATE
	SURVEYED		
	PLOTTED		
NOTE BOOK	TEMPLATE		
	AREAS		
NO.	AREAS CHECKED		

FINAL SURVEY		BY	DATE
	SURVEYED		
	PLOTTED		
NOTE BOOK	TEMPLATE		
	AREAS		
NO.	AREAS CHECKED		

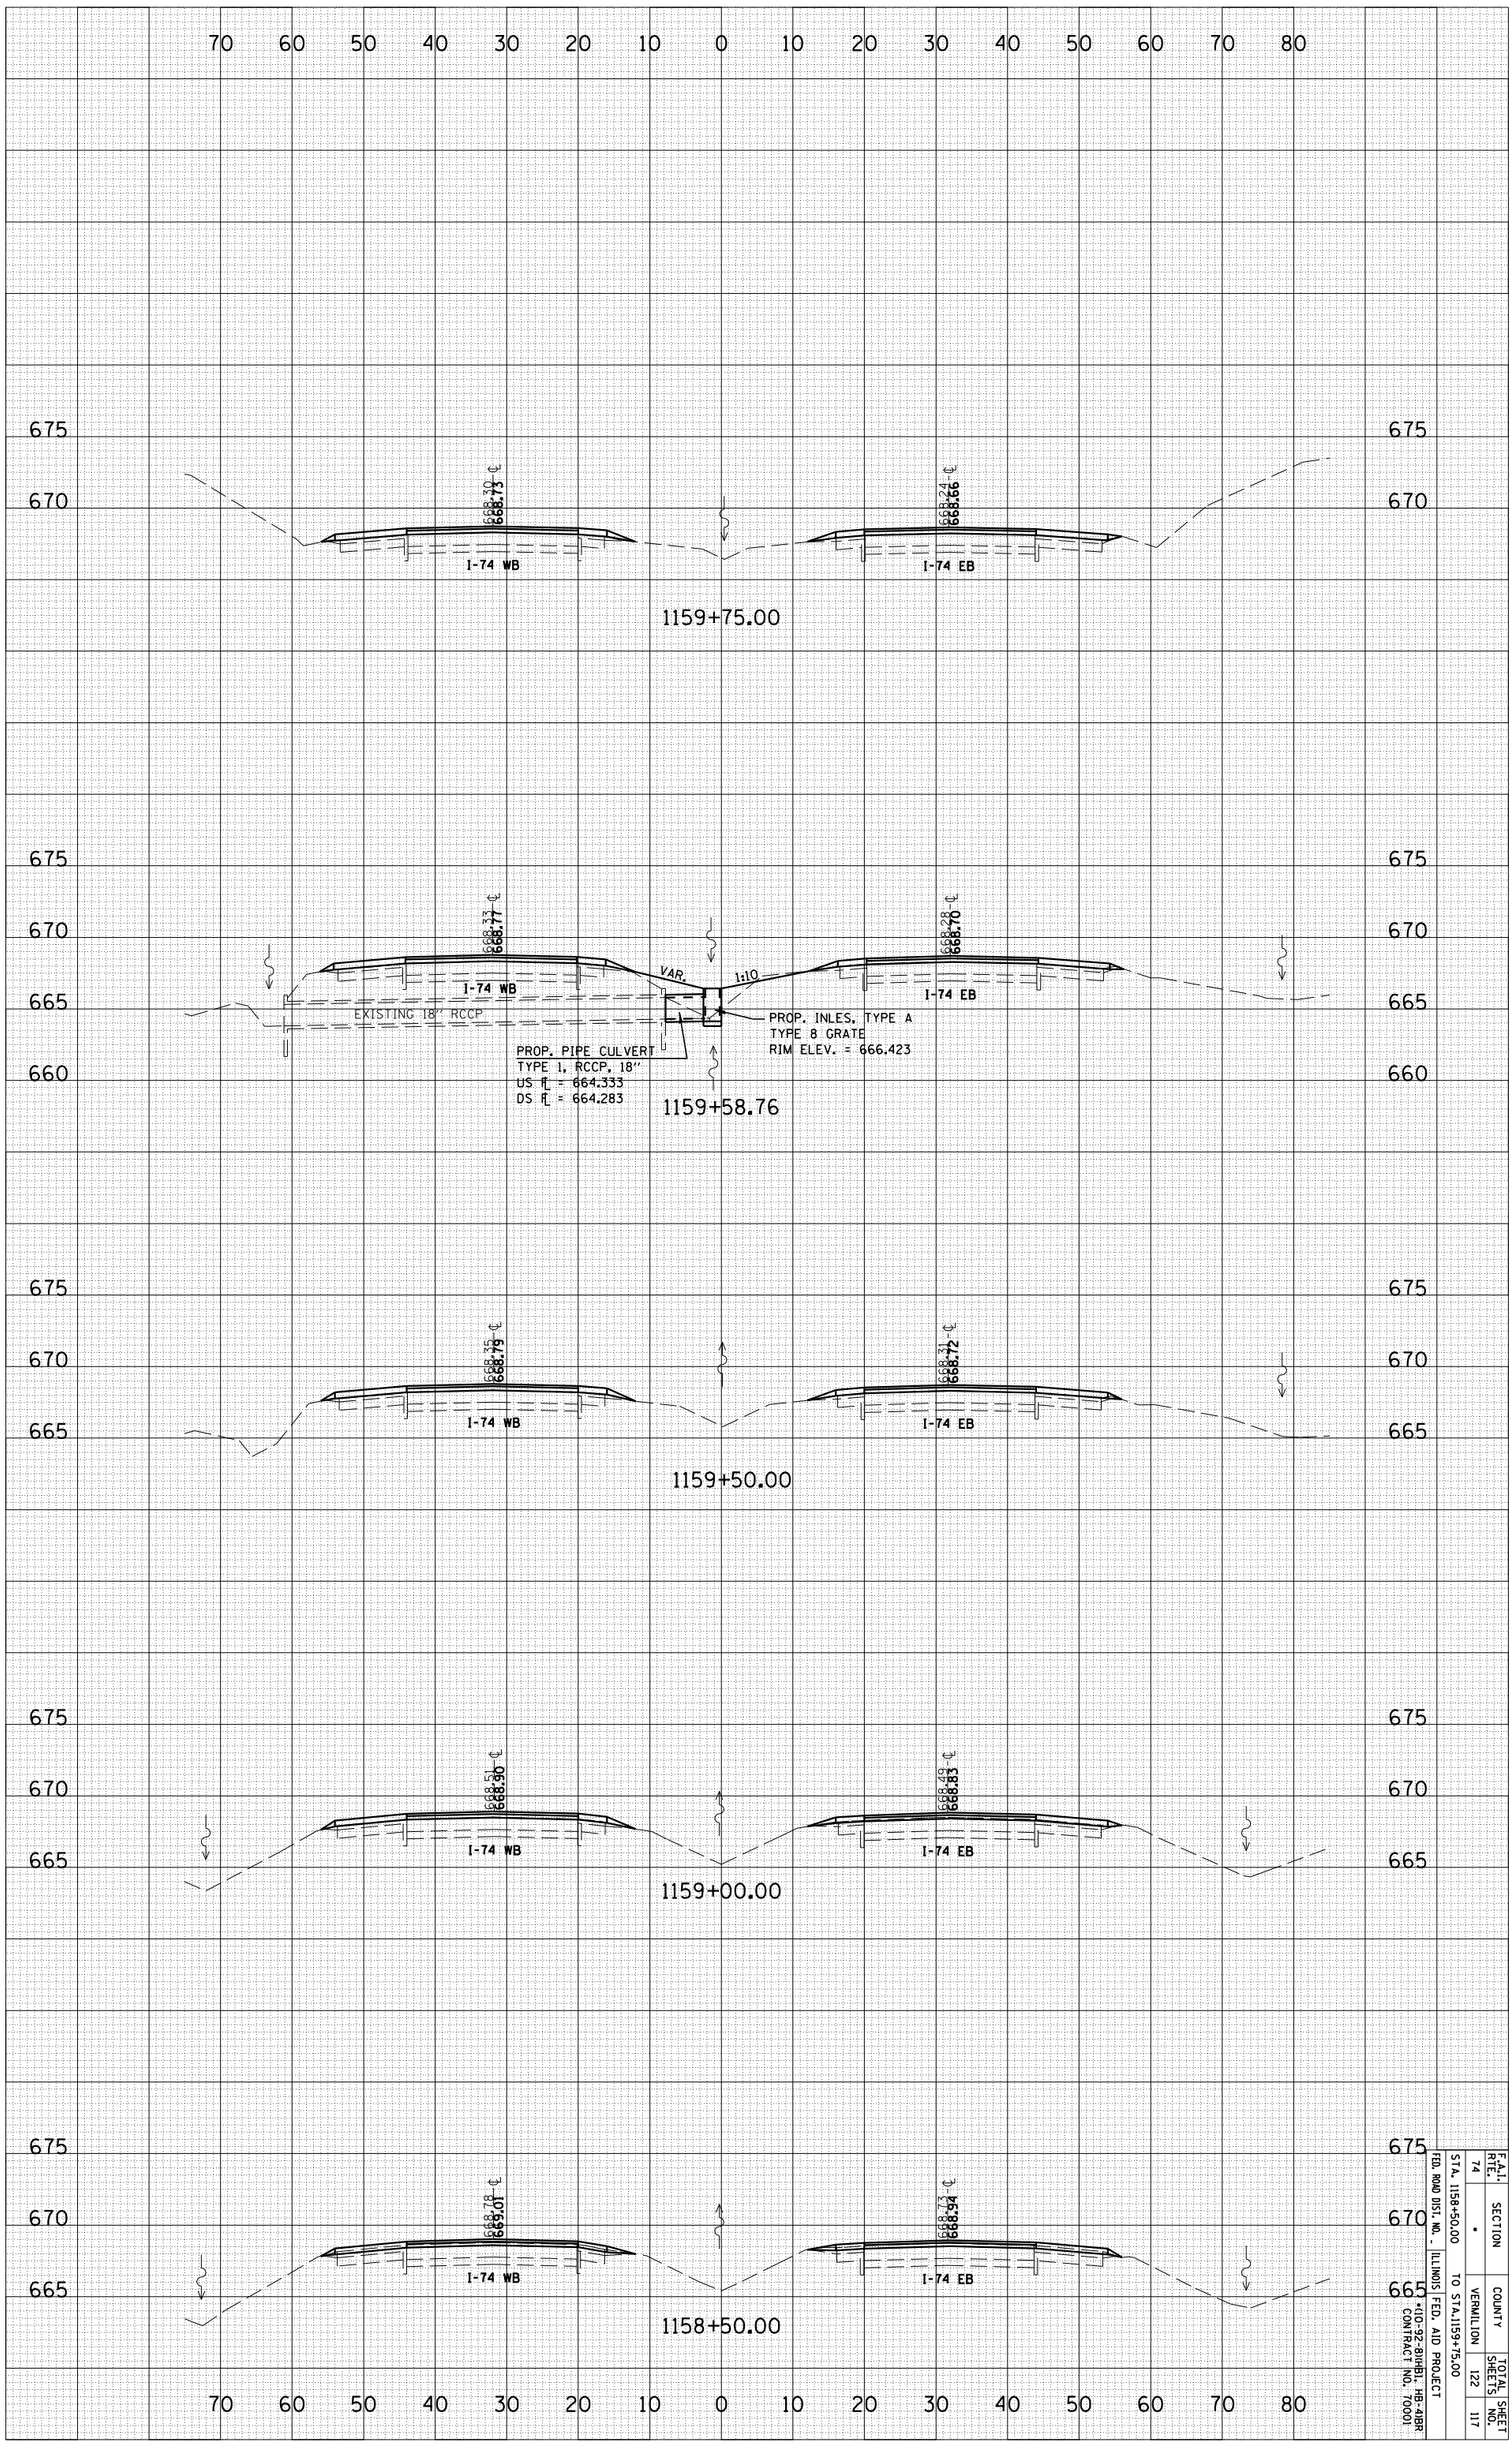

F.A.I. RTE.	SECTION	COUNTY	TOTAL SHEETS	SHEET NO.
74	*	VERMILION	122	117

STA. 1158+50.00 TO STA.1159+75.00

FED. ROAD DIST. NO. _ ILLINOIS FED. AID PROJECT

*(10-92-8)(HB1, HB-4)BR

CONTRACT NO. 70001

I-74 @ IL 49 N