CONTRACT NO. 72903

F.A. RTE.	SECTION	COUNTY	TOTAL SHEETS	SHEET NO.
685	113B-2	HANCOCK	45	36
STA. 246+00.00	TO STA. 246+15.00			
FED. ROAD DIST. NO.	ILLINOIS	FED. AID PROJECT		

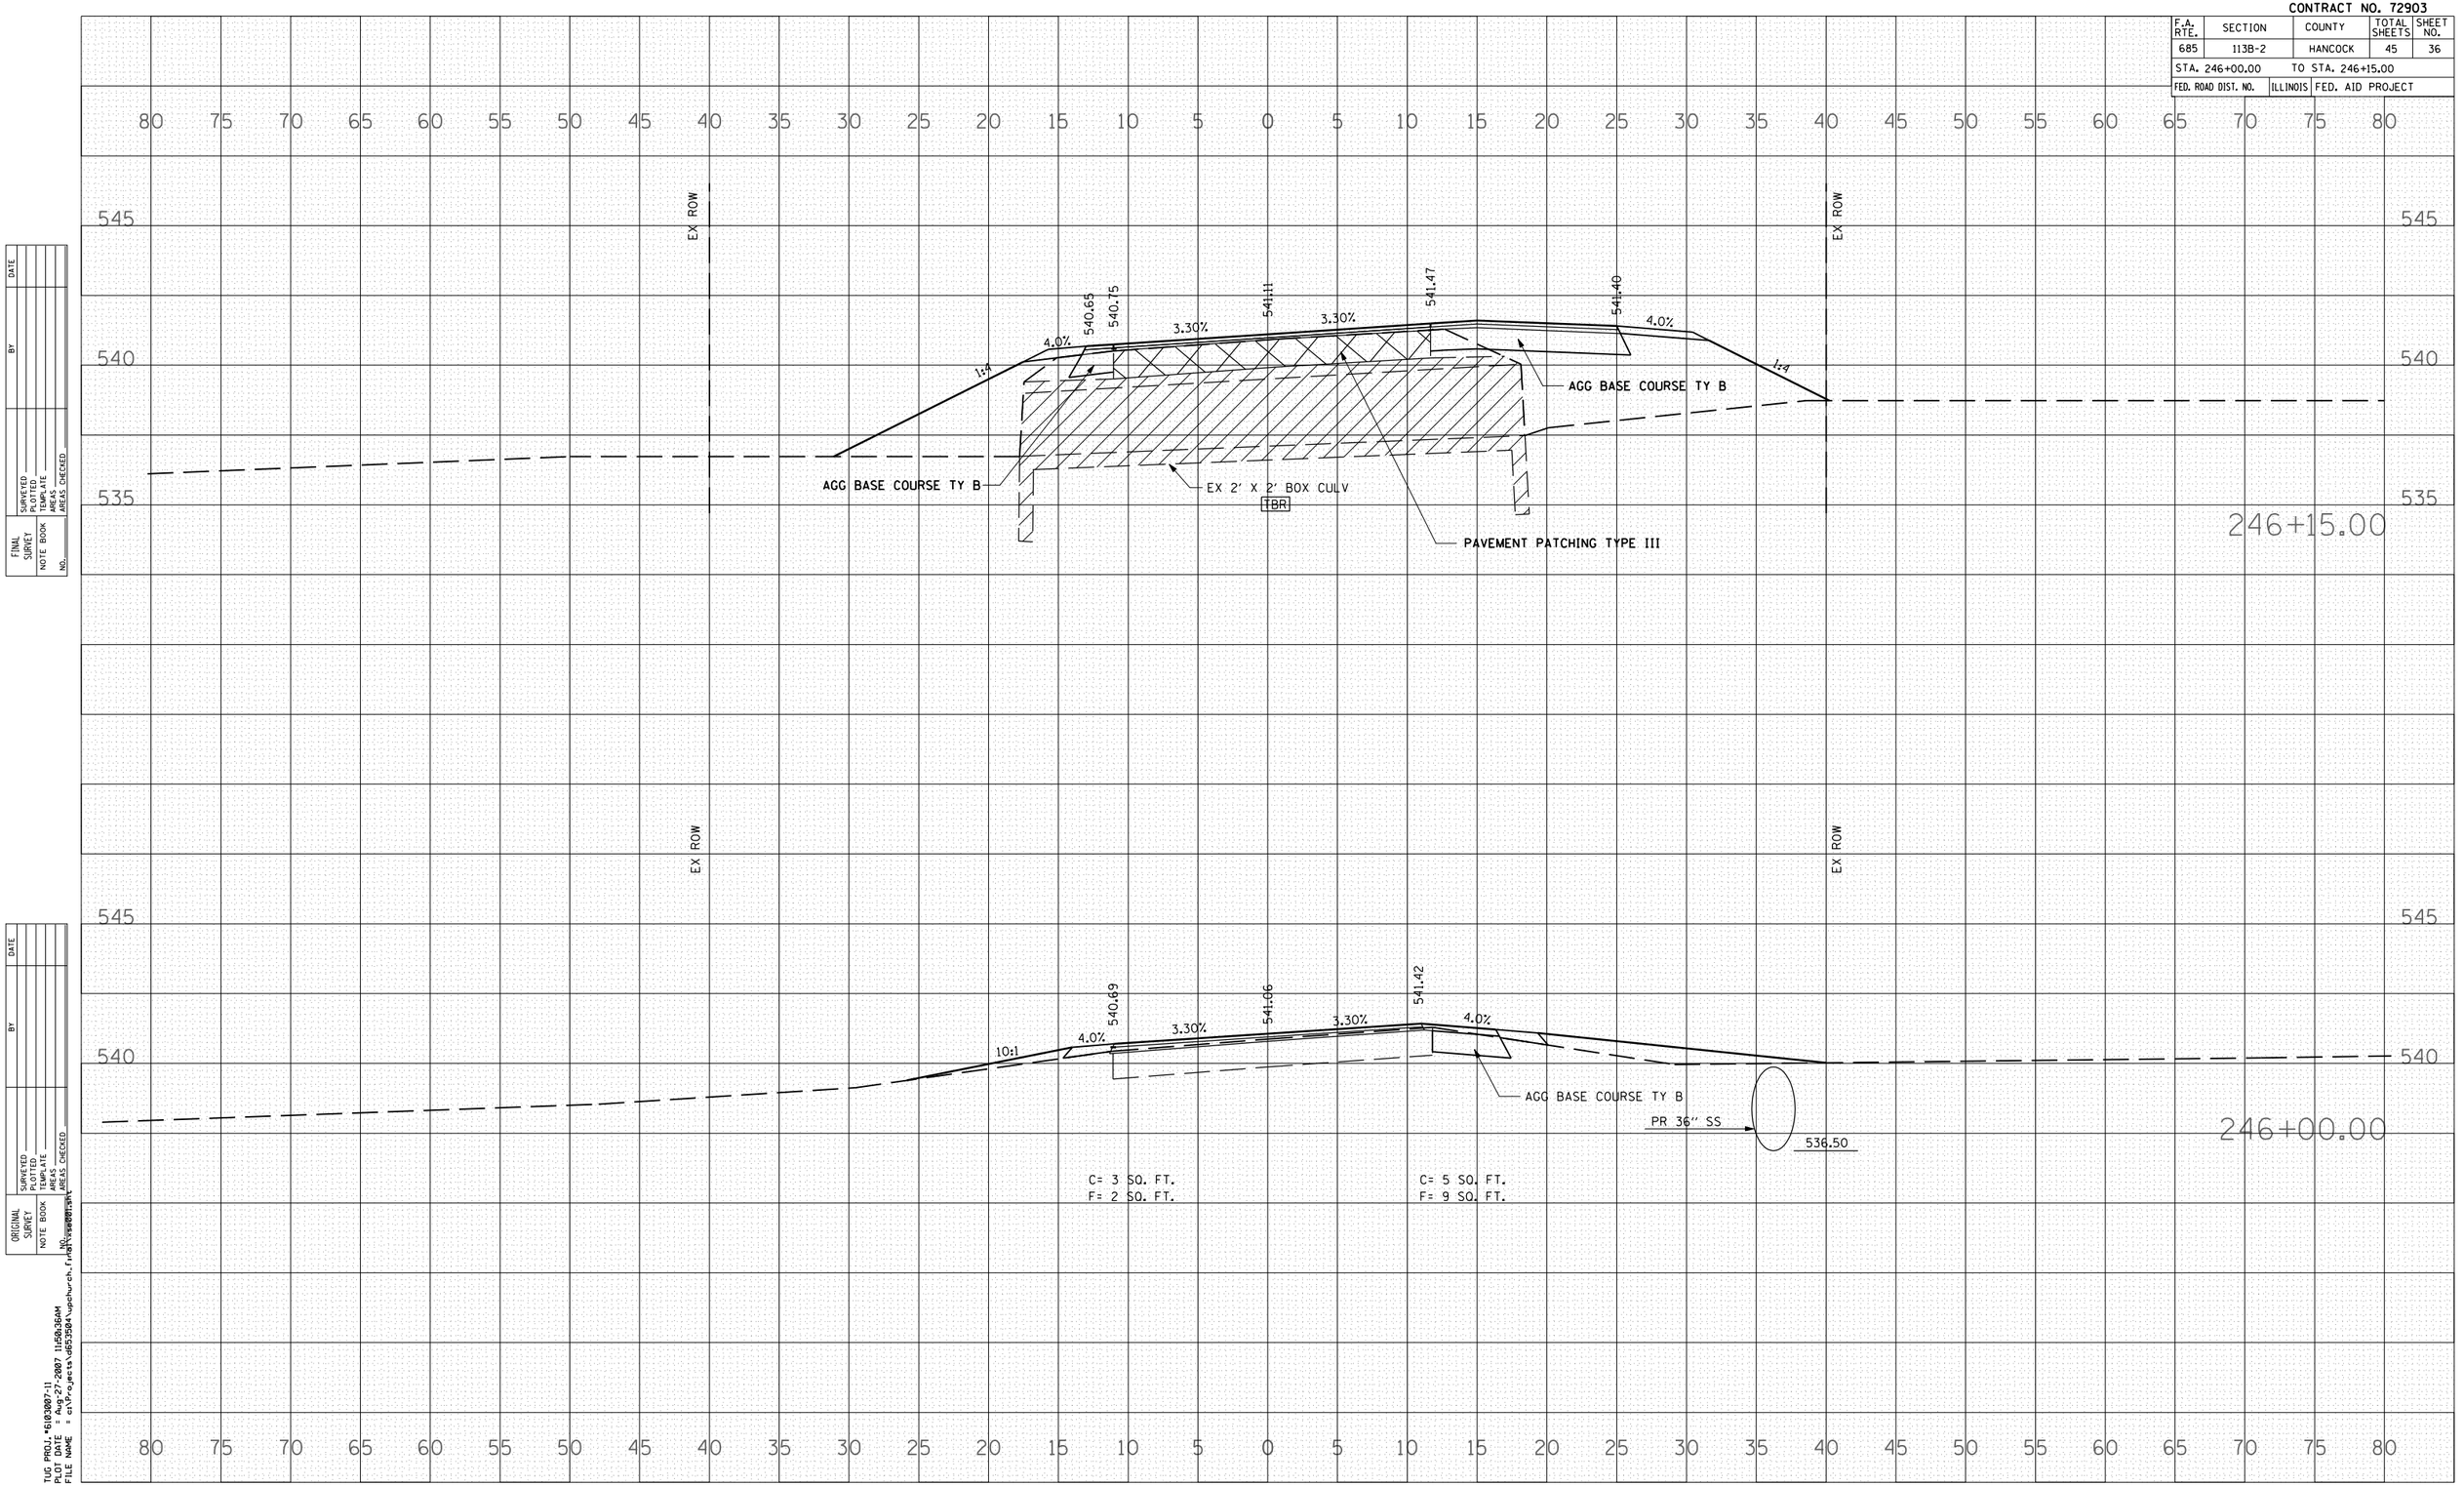

BY	DATE
SURVEYED	
PLOTTED	
NAD 83 DATE	
AREAS	
AREAS CHECKED	

FINAL SURVEY NOTE BOOK NO.

BY	DATE
SURVEYED	
PLOTTED	
NAD 83 DATE	
AREAS	
AREAS CHECKED	

ORIGINAL SURVEY NOTE BOOK NO.

TUG PROJ: *6103087.11
PLOT DATE: 4/27/2007 11:59:36AM
FILE NAME = c:\Projects\6053504\upchurch.fm\Sheet\pavpatch.dgn