CONTRACT NO. 72903

F.A. RTE.	SECTION	COUNTY	TOTAL SHEETS	SHEET NO.
685	113B-2	HANCOCK	45	37
STA. 246+39.40	TO STA. 247+00.00			
FED. ROAD DIST. NO.	ILLINOIS	FED. AID PROJECT		

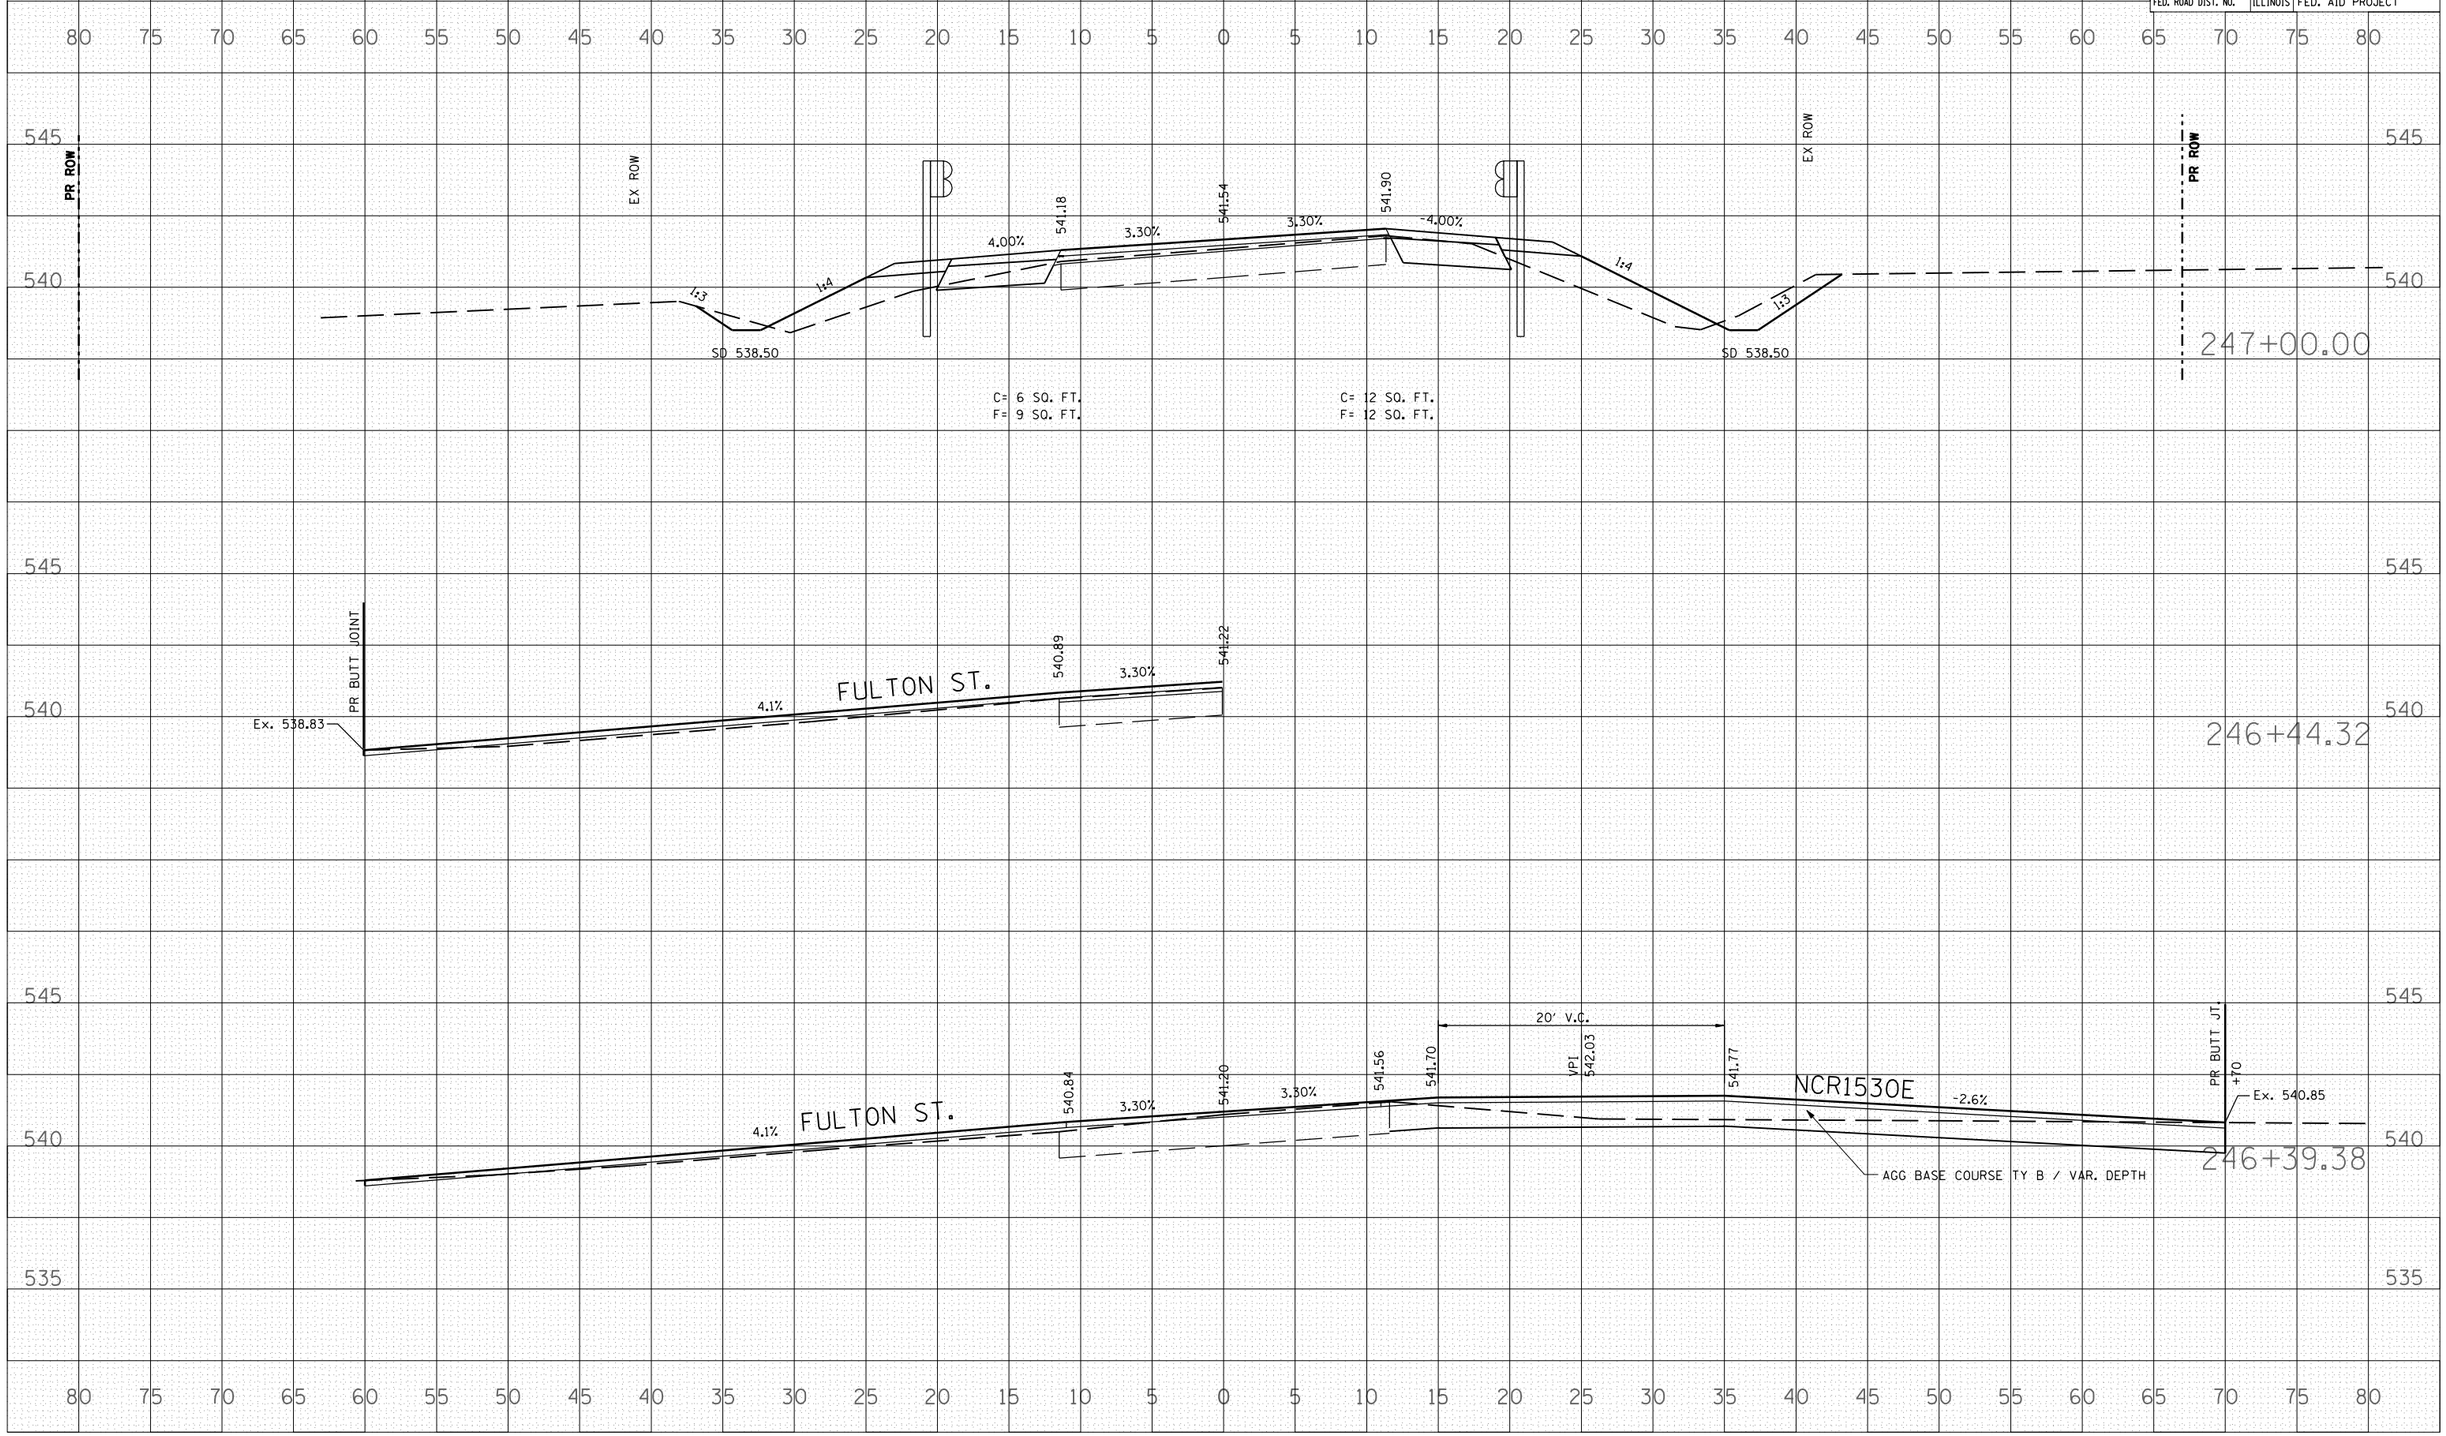

FINAL SURVEY | NOTE BOOK NO. | SURVEYED | PLOTTED | TEMPLATE | AREAS | AREAS CHECKED | BY | DATE

ORIGINAL SURVEY | NOTE BOOK NO. | SURVEYED | PLOTTED | TEMPLATE | AREAS | AREAS CHECKED | BY | DATE

TUG PROJ. #6103007-11
PLOT DATE = Aug-27-2007 11:50:37AM
FILE NAME = c:\Projects\d653504\upchurch_final\xsa001.sht

THE UPCHURCH GROUP, INC.

IL 9 /IL 96