CONTRACT NO. 72903

F.A. RTE.	SECTION	COUNTY	TOTAL SHEETS	SHEET NO.
685	113B-2	HANCOCK	45	40
STA. 250+00.00	TO STA. 251+00.00			
FED. ROAD DIST. NO.	ILLINOIS	FED. AID PROJECT		

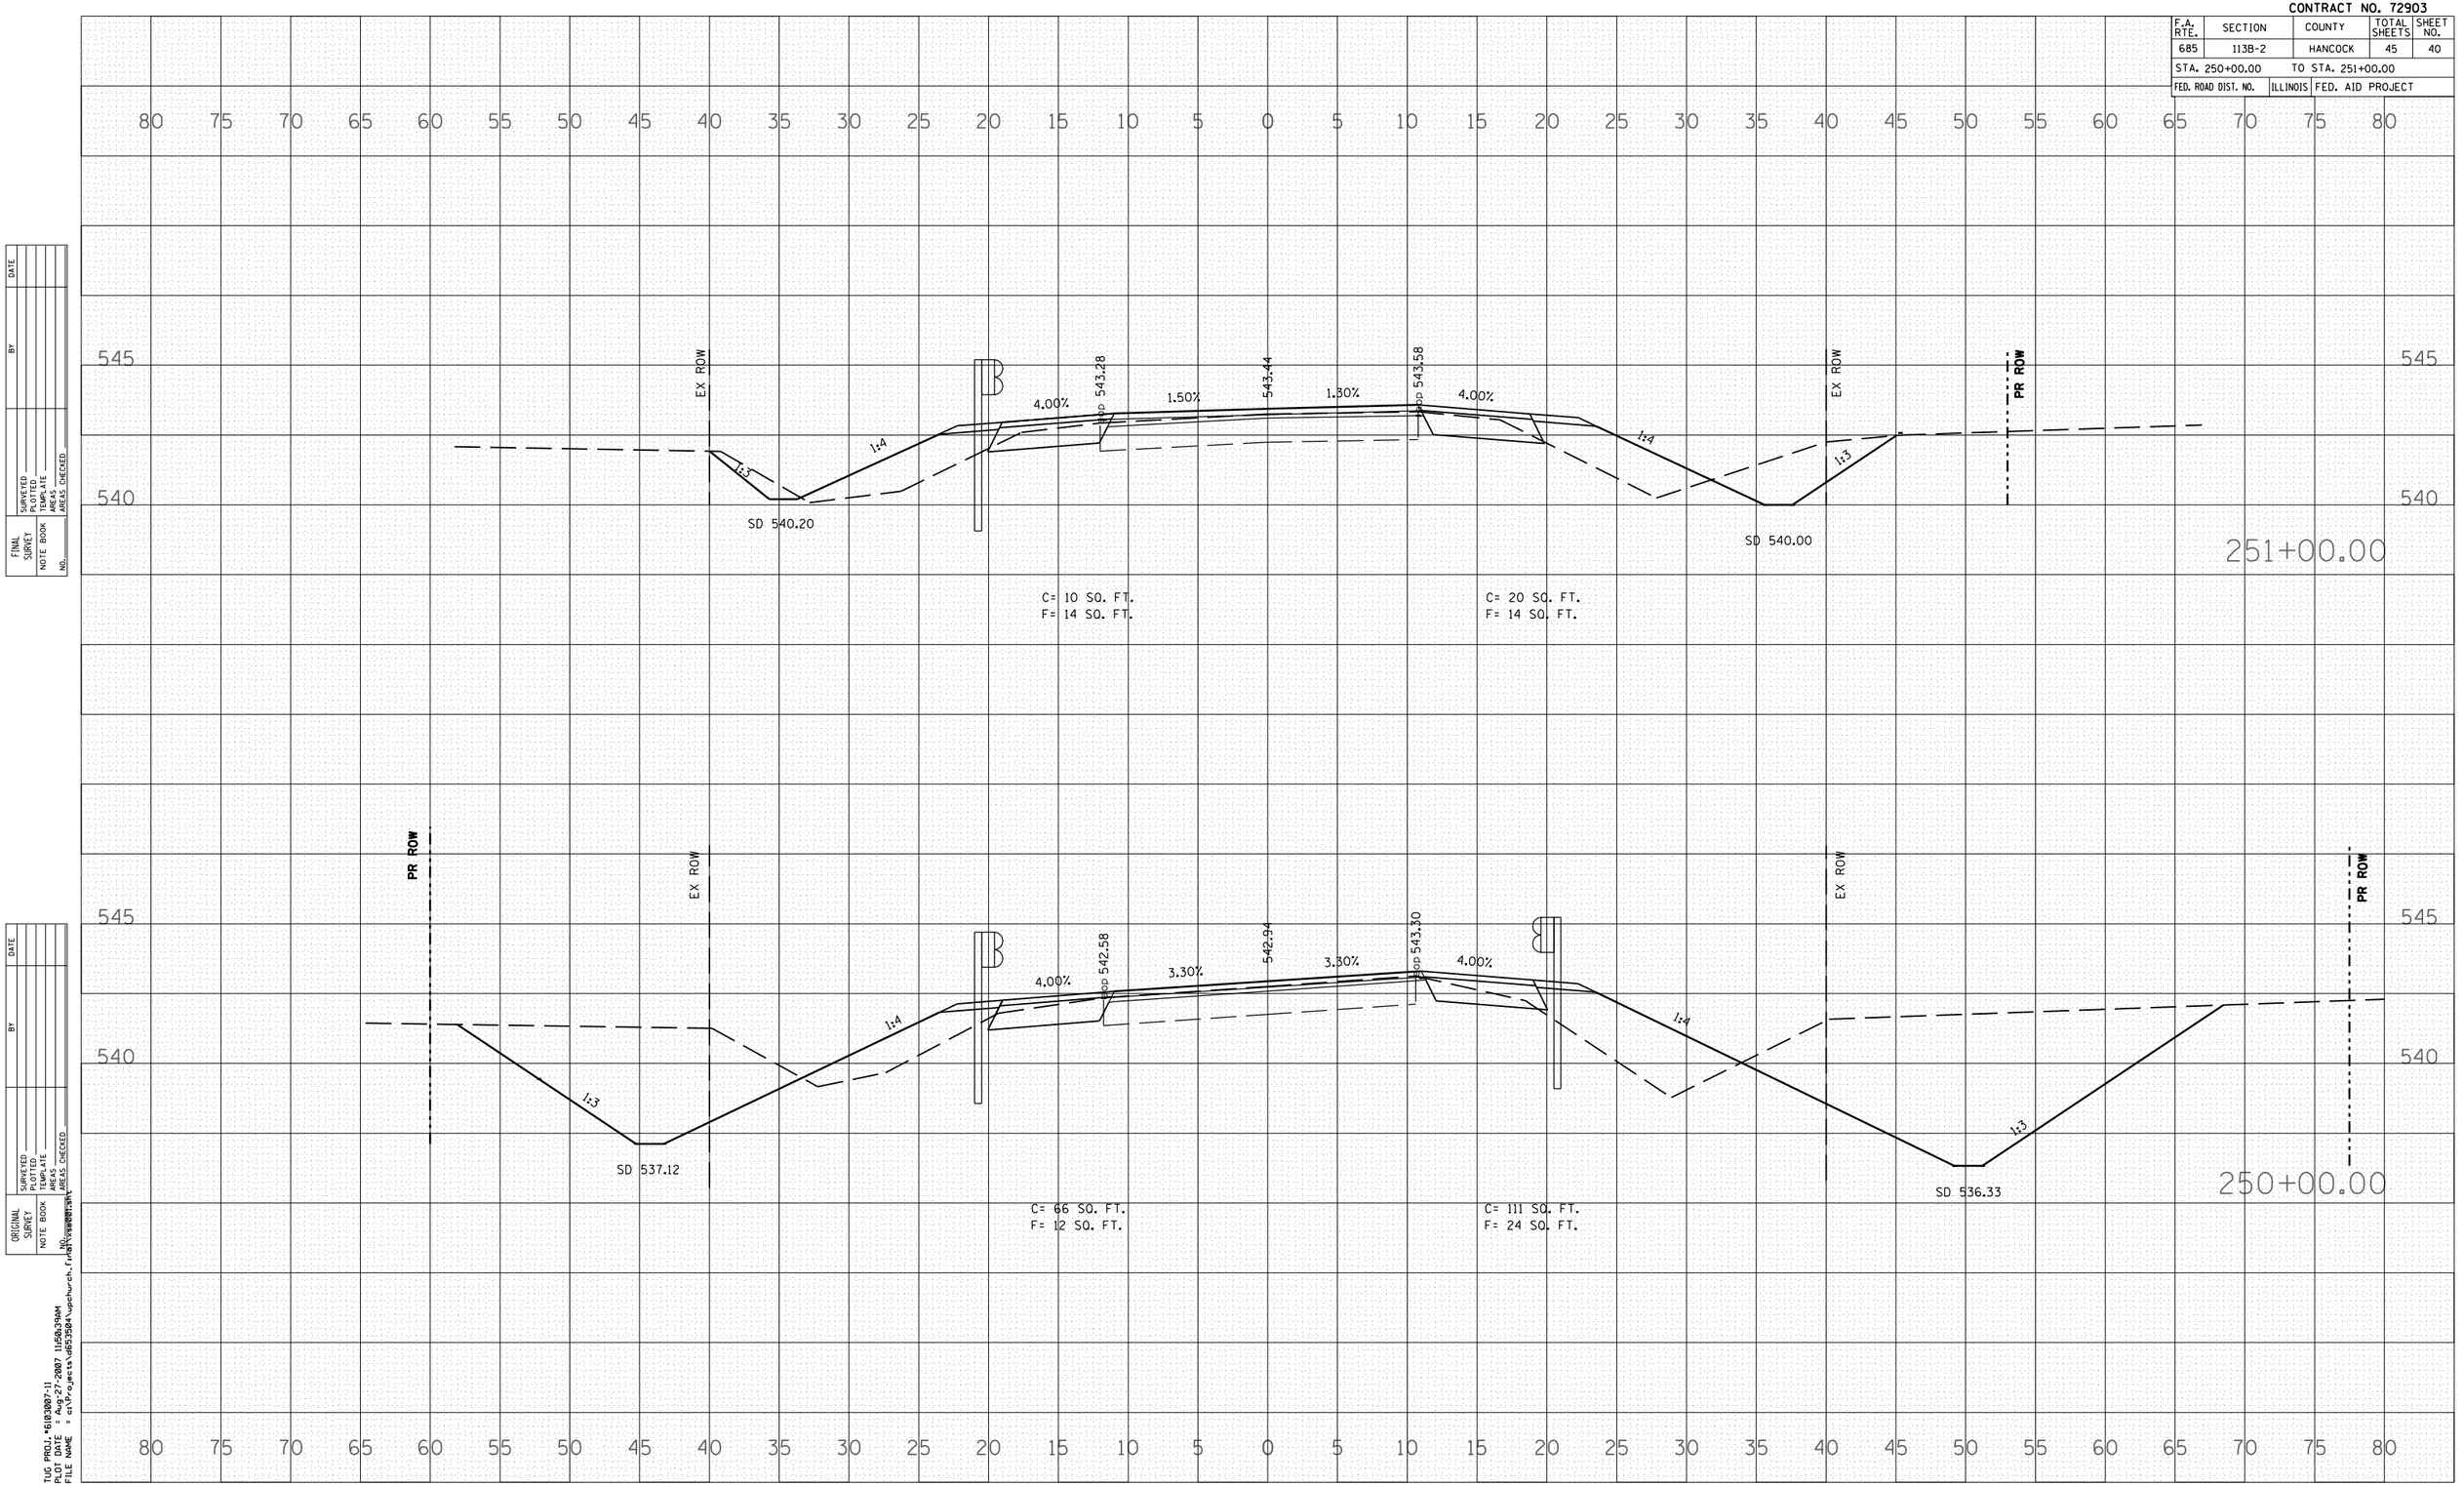

FINAL SURVEY NOTE BOOK — BY — DATE
SURVEYED
PLOTTED
TRAVERSE
AREAS
AREAS CHECKED
NO.

ORIGINAL SURVEY NOTE BOOK — BY — DATE
SURVEYED
PLOTTED
TRAVERSE
AREAS
AREAS CHECKED
NO.

TUG PROJ: *6103087.11
PLOT DATE: 4/27/2007 11:58:39AM
FILE NAME = c:\Projects\6053584\upchurch.fr\Viewports\

THE UPCHURCH GROUP, INC.

IL 9 /IL 96