CONTRACT NO. 74146

F.A.P RTE.	SECTION	COUNTY	TOTAL SHEETS	SHEET NO.
749	(122BR)BR	COLES	49	45
STA. 931+50.00		TO STA. 931+50.00		
FED. ROAD DIST. NO.	ILLINOIS	FED. AID PROJECT		

	BY	DATE
SURVEYED		
PLOTTED		
TEMPLATE		
AREAS		
AREAS CHECKED		

FINAL SURVEY	
NOTE BOOK	
NO.	

ORIGINAL SURVEY	
NOTE BOOK	
NO.	

PLOT DATE = 7/24/2006
FILE NAME = P:\03403\01.05\Drawings\Xsects\xs_bwc_mainline.dgn
PLOT SCALE = 5.0000 ' / IN.
PLOT NO. = Blank
USER NAME = Blank

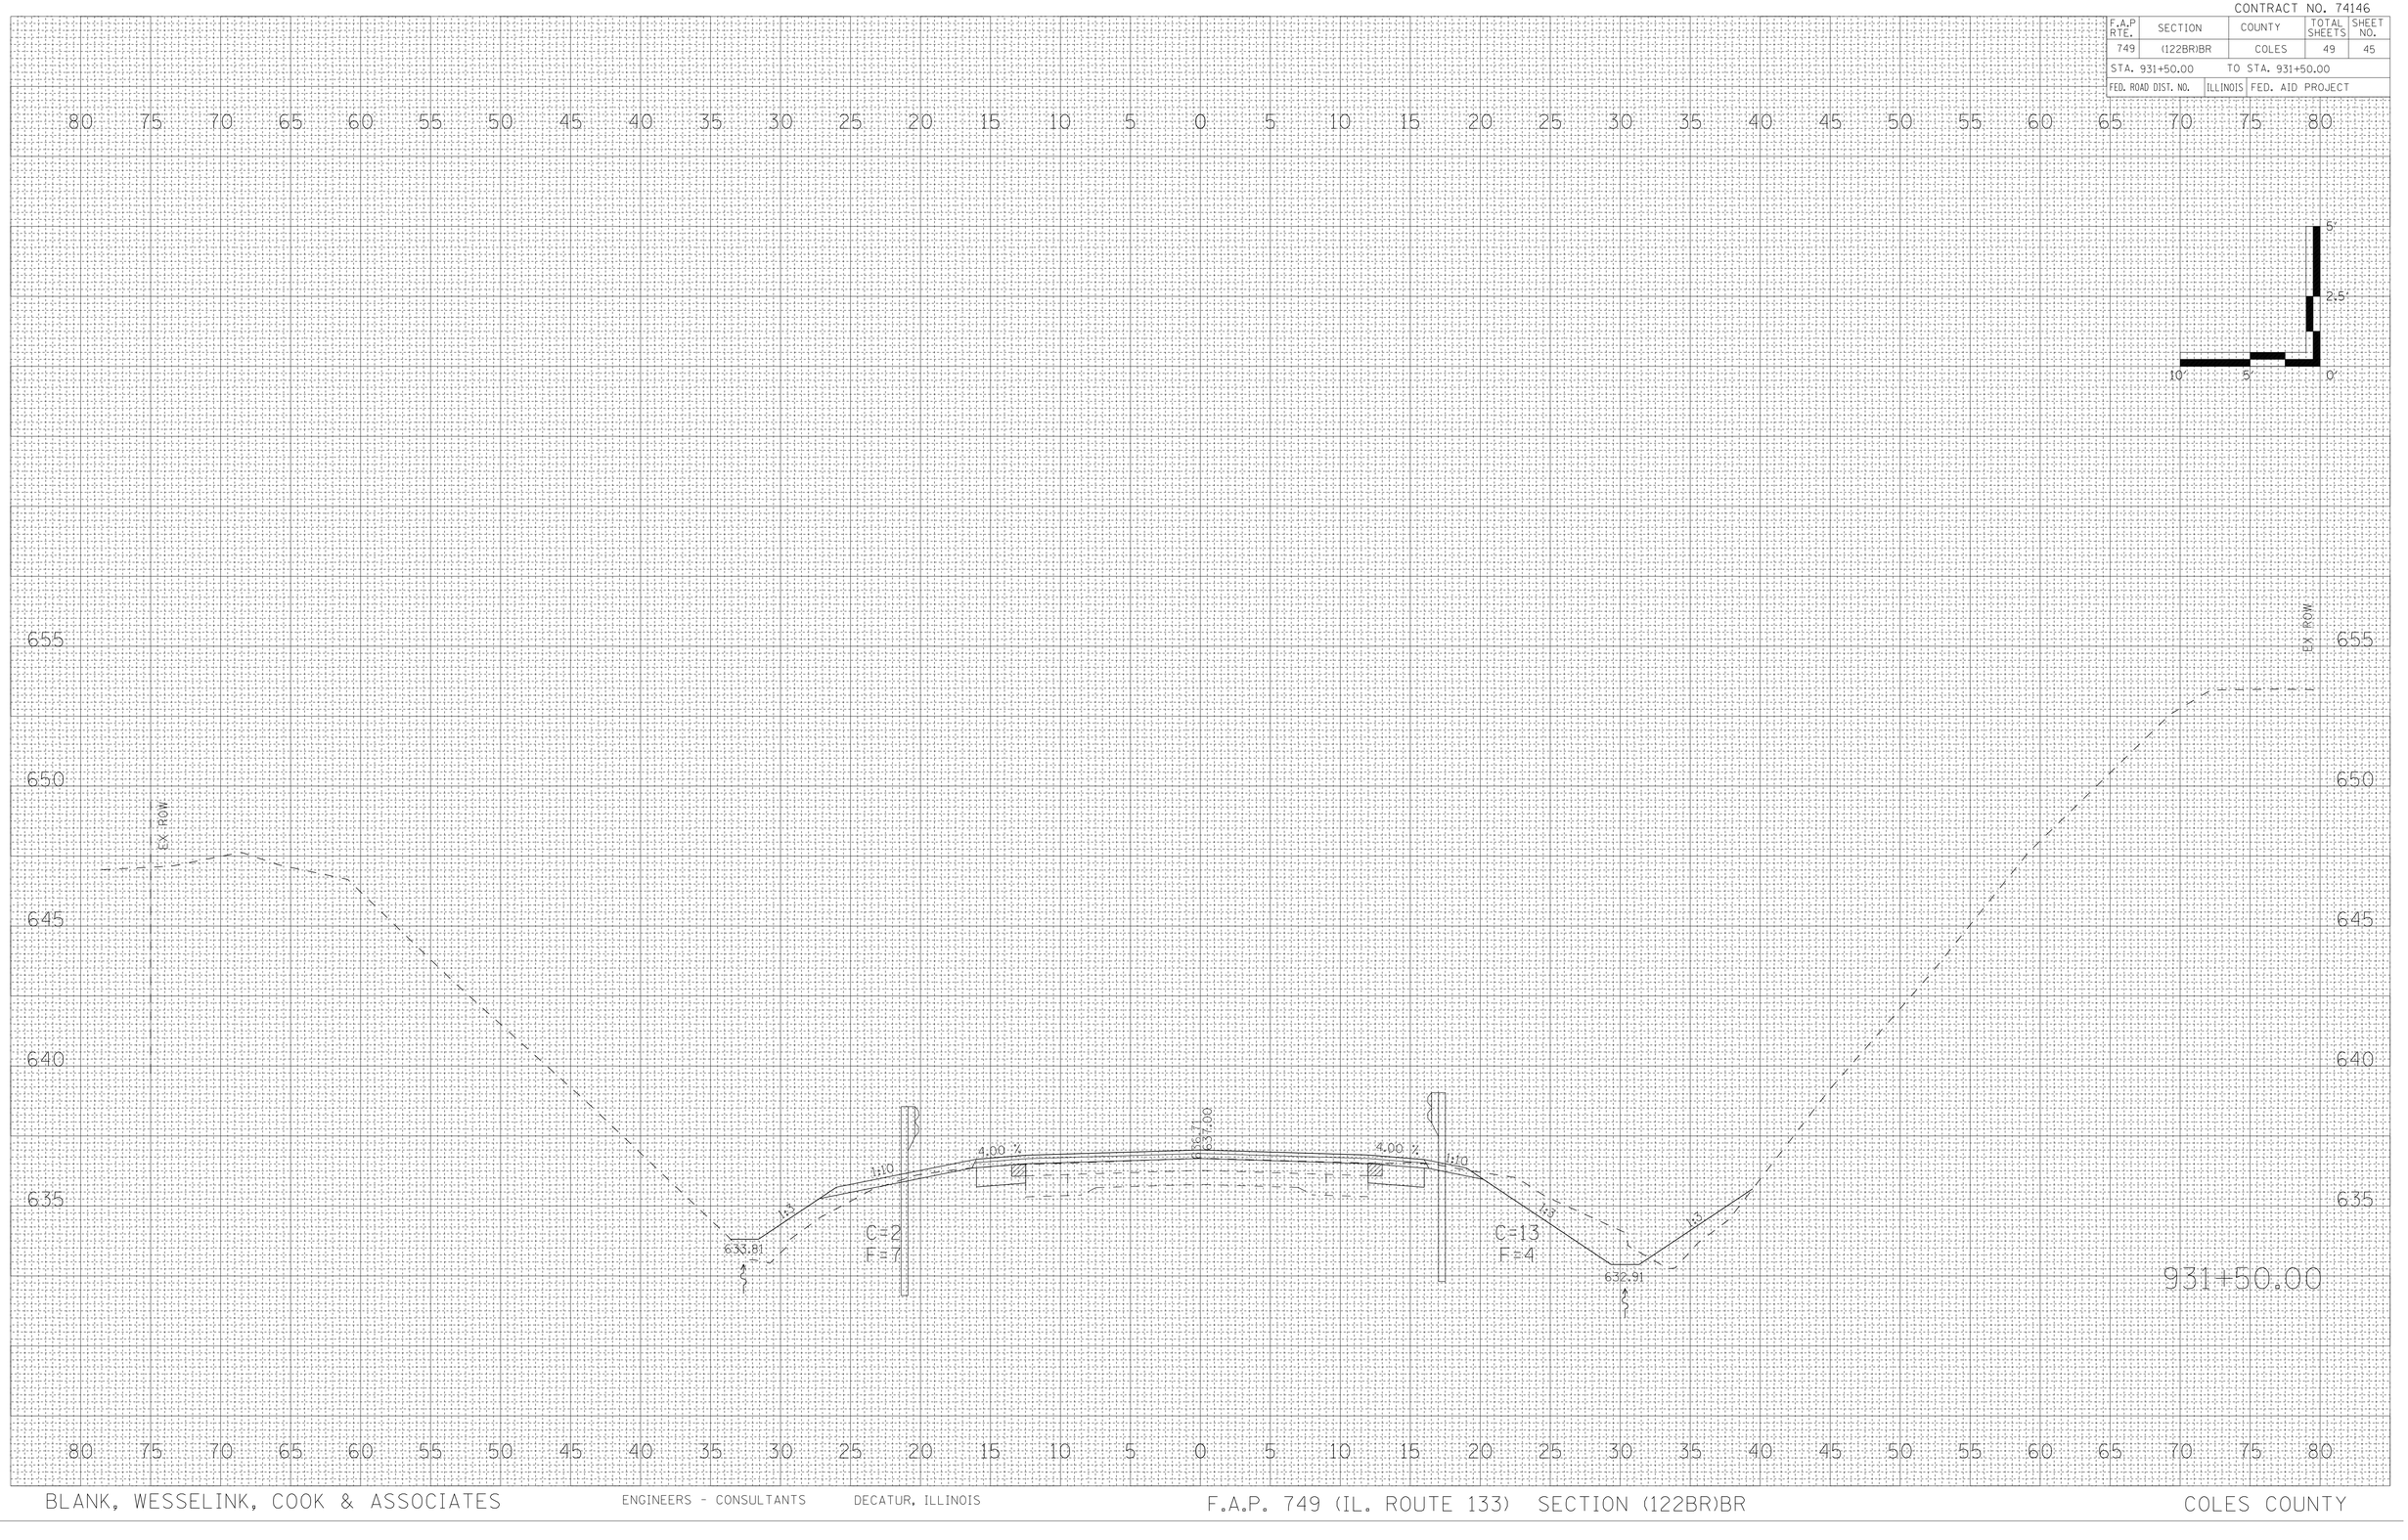

BLANK, WESSELINK, COOK & ASSOCIATES ENGINEERS - CONSULTANTS DECATUR, ILLINOIS

F.A.P. 749 (IL. ROUTE 133) SECTION (122BR)BR COLES COUNTY