CONTRACT NO. 74146

F.A.P RTE.	SECTION	COUNTY	TOTAL SHEETS	SHEET NO.
749	(122BR)BR	COLES	49	47
STA. 935+00.00		TO STA. 935+50.00		
FED. ROAD DIST. NO.	ILLINOIS	FED. AID PROJECT		

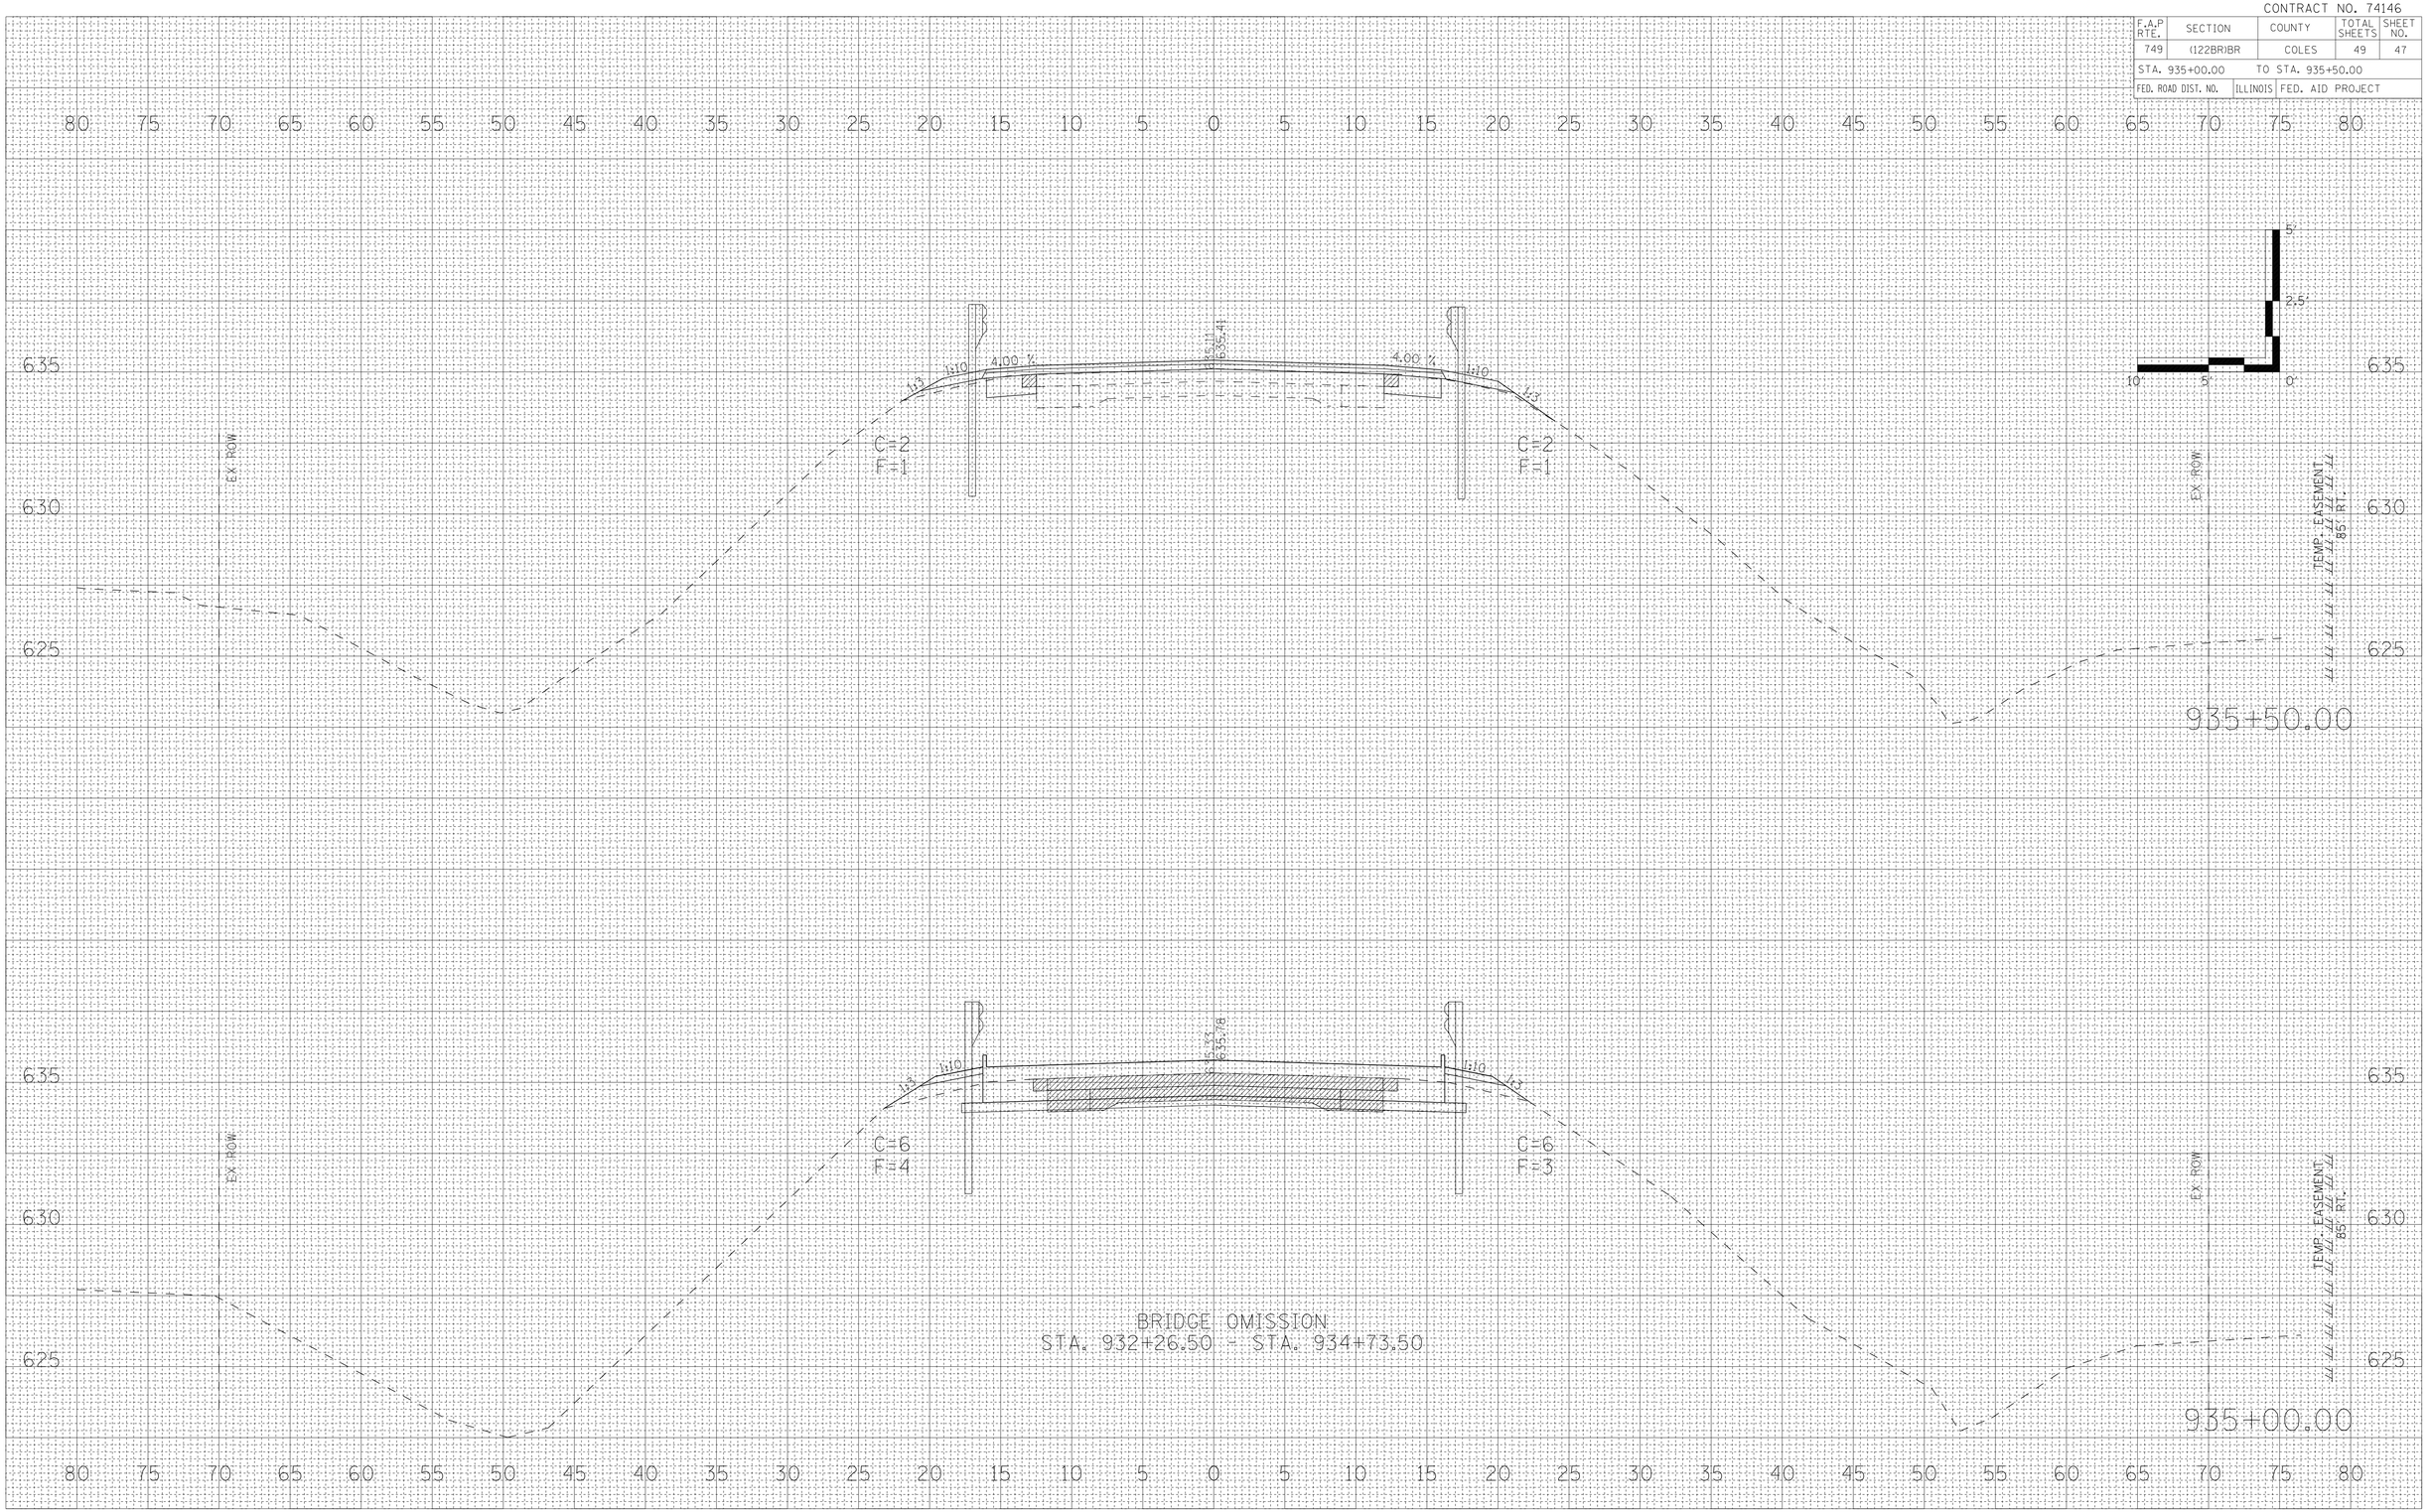

FINAL SURVEY | NOTE BOOK | NO. | SURVEYED | PLOTTED | TEMPLATE | AREAS | AREAS CHECKED | BY | DATE

ORIGINAL SURVEY | NO. | SURVEYED | PLOTTED | TEMPLATE | AREAS | AREAS CHECKED | BY | DATE

PLOT DATE = 7/24/2006
FILE NAME = P:\0340301.06\Drawings\Xsect\xs.dwg
PLOT SCALE = 5.0000 ' / IN.
USER NAME = lhicks

BLANK, WESSELINK, COOK & ASSOCIATES ENGINEERS - CONSULTANTS DECATUR, ILLINOIS

F.A.P. 749 (IL. ROUTE 133) SECTION (122BR)BR COLES COUNTY