CONTRACT NO. 76A19

F.A.I. RTE.	SECTION	COUNTY	TOTAL SHEETS	SHEET NO.
255	*	**	21	13
STA. 1246+00		TO STA. 1231+00		
FED. ROAD DIST. NO. _	ILLINOIS	FED. AID PROJECT		

* DIST 8 ITS 2007-2, 2B

** MADISON AND ST. CLAIR

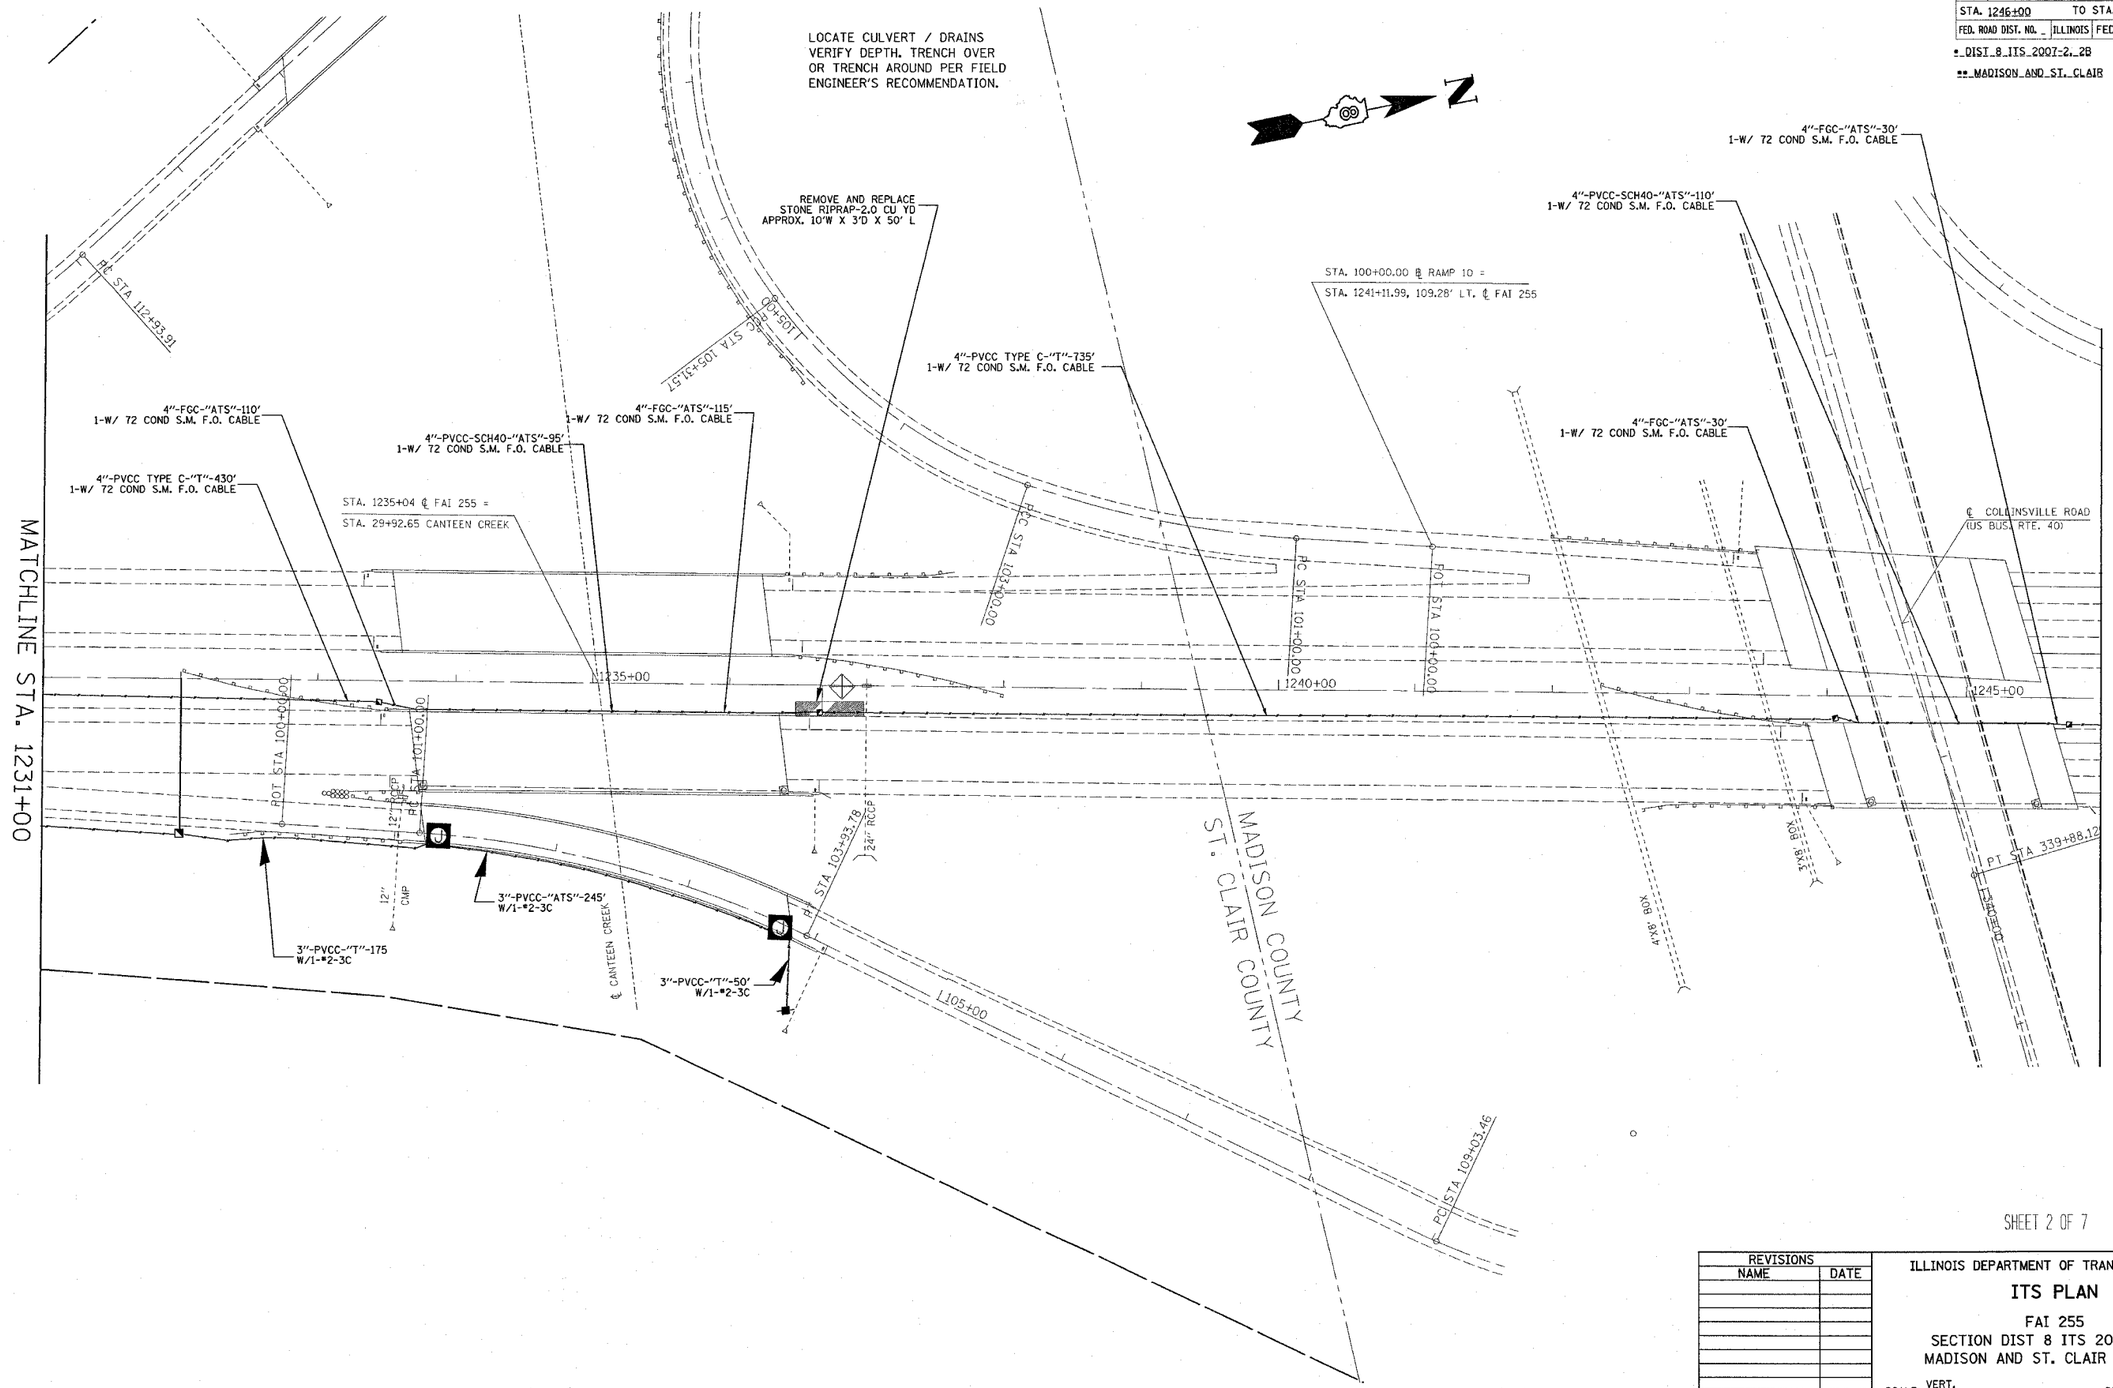

SHEET 2 OF 7

REVISIONS	
NAME	DATE

ILLINOIS DEPARTMENT OF TRANSPORTATION

ITS PLAN

FAI 255
SECTION DIST 8 ITS 2007-2, 2B
MADISON AND ST. CLAIR COUNTIES

SCALE: VERT. HORIZ.
DRAWN BY
DATE
CHECKED BY

PLOT DATE = 9/22/2006
FILE NAME = c:\pw_projects\ed05906\electrical\itsplan05906a.dgn
PLOT SCALE = 50.0000 ' / IN.
PLOT TYPE = BPWG
REFERENCE = REF