ROUTE	SECTION	COUNTY	TOTAL SHEETS	SHEET NO.
*	**	***	21	20
STA.		TO STA.		
FED. ROAD DIST. NO. _	ILLINOIS	FED. AID PROJECT		

* FAI 255 CONTRACT# 76A19
** DIST 8 ITS 2007-2, 2B
*** MADISON & ST. CLAIR

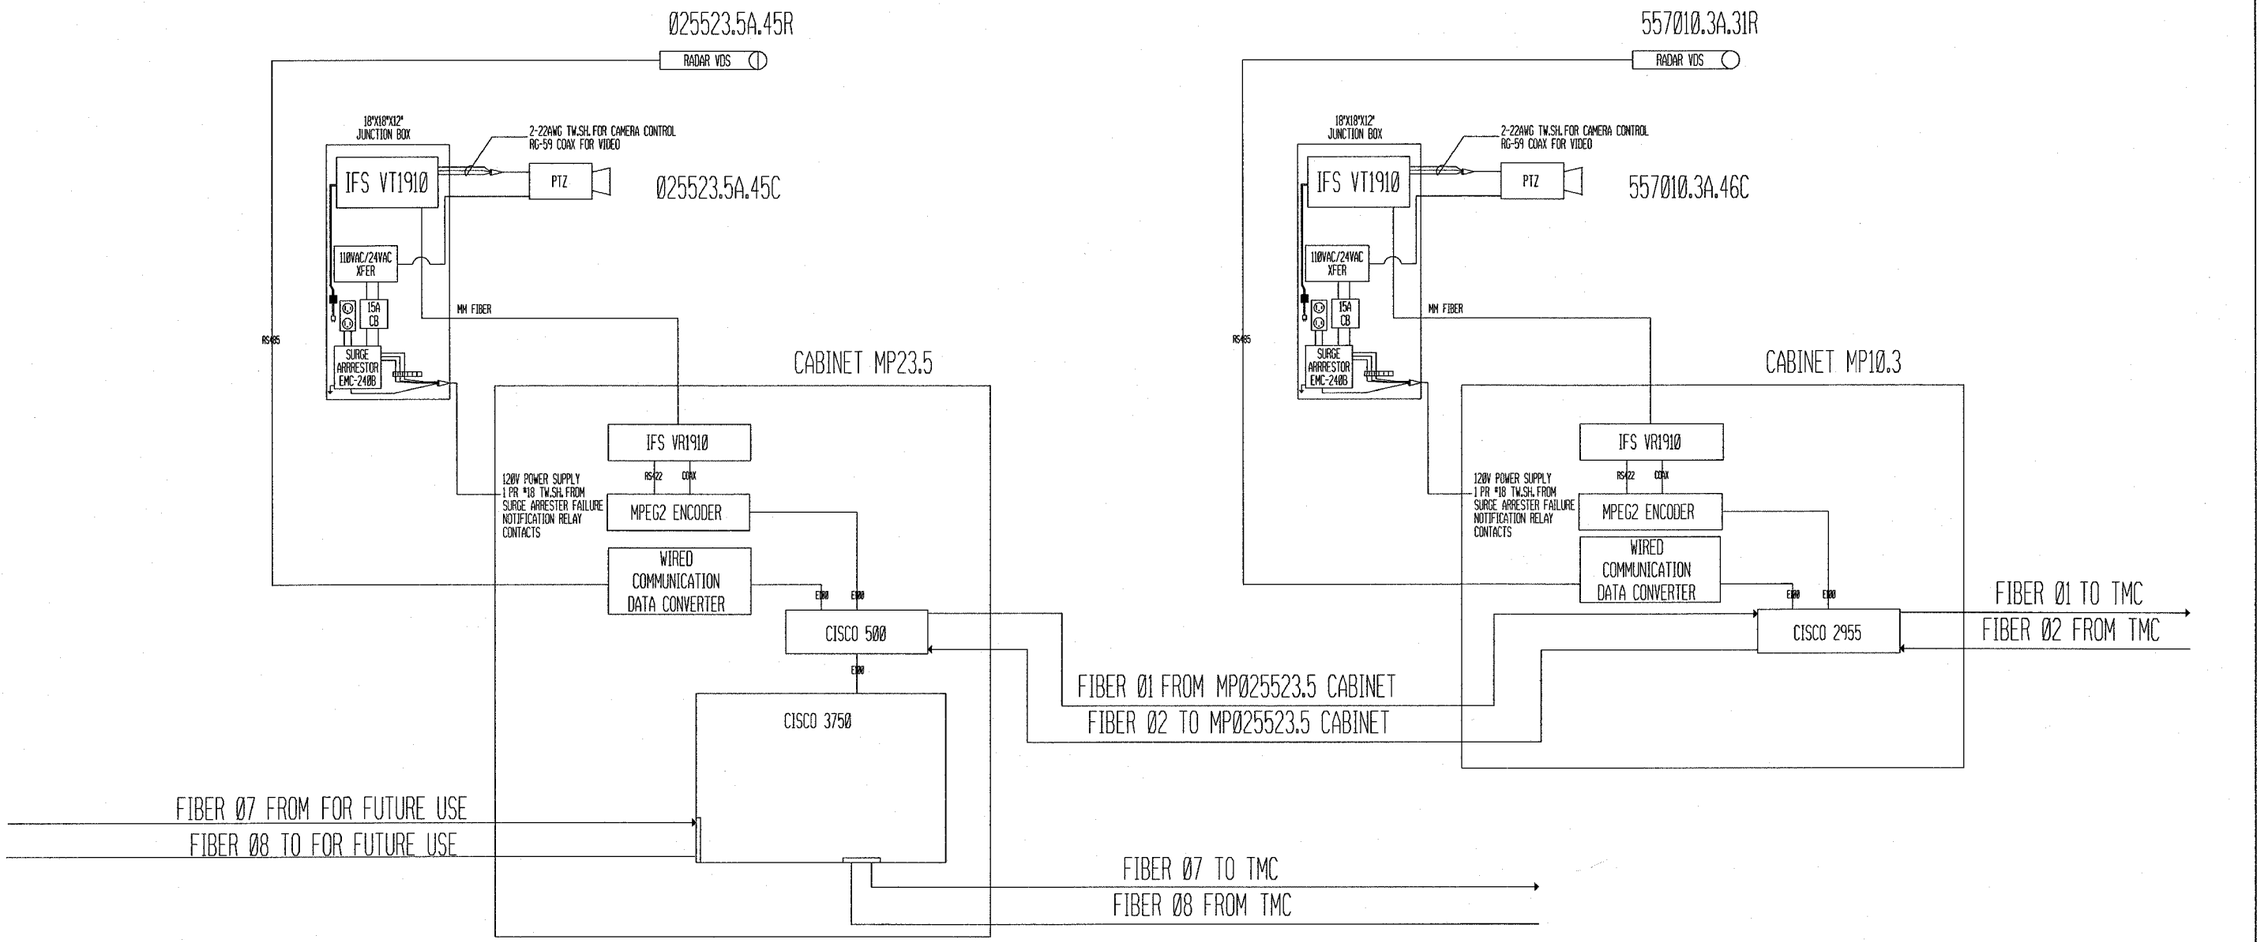

REVISIONS	
NAME	DATE

ILLINOIS DEPARTMENT OF TRANSPORTATION
COMMUNICATION CABINET DIAGRAMS

1.I-255 CABINET MP23.5 2.I-55/70 CABINET MP10.3
025523.5A.45C 557005.2A.40C
025523.5A.45R 557005.2W.08S

FAI 255
SECTION DIST 8 ITS 2007-2, 2B
MADISON AND ST. CLAIR COUNTIES

DATE 9/22/2006

PLOT DATE = 9/22/2006
FILE NAME = c:\projects\ed05906\electrical\itspln05906a.dgn
PLOT SCALE = 50.0000 ' / IN.
REFERENCE = REF