SECTION	COUNTY	TOTAL SHEETS	SHEET NO.
02-00090-00-BT	DUPAGE	117	28
STA.	TO STA.		
IDOT PROJECT NO. M-8003(222)			
SALT CREEK GREENWAY TRAIL			

CONTRACT NO. 83713

PROP. CURVE CL2-27
PI STA = 14+323.862
N = 47,565.026
E = 6,271.725
Δ = 43° 54′ 01″ (LT)
R = 30.000 m
T = 12.090 m
L = 22.986 m
E = 2.345 m

PROP. CURVE CL2-29
PI STA = 14+401.748
N = 47,488.168
E = 6,276.526
Δ = 36° 41′ 34″ (LT)
R = 30.000 m
T = 9.948 m
L = 19.212 m
E = 1.607 m

BEGIN OMISSION
STA. 14+447.559

CRICKET CREEK FOREST PRESERVE

1.8 SM DETECTABLE WARNING
6 SM PCC SIDEWALK

PROPOSED BICYCLE TRAIL
AGGREGATE BASE COURSE, TYPE B, 150 mm
LIMESTONE SCREENINGS 50 mm

ACCESS LOCATION

INFORMATION KIOSK

MATCH LINE STA. 14+300

PC STA 14+311.772

PT STA 14+334.758

CURVE CL2-28

PC STA 14+391.800

PT STA 14+411.102

CURVE CL2-30

POT STA 14+447.559

AVENUE

FULLERTON

3m

1.5 m (TYP.)

3.0 m (TYP.)

PC STA 14+352.527

PT STA 14+367.271

3 m RAD.

CURVE CL2-29

PROP. ℄ BIKE PATH

PC STA 14+415.978

PT STA 14+428.555

PROP. PAVEMENT MARKING (TYP.)

DOUBLE ROW OF PERIMETER
EROSION BARRIER, 92M

CURVE CL2-27

CONSTRUCTION LIMITS

CRICKET CREEK FOREST PRESERVE

STA. 14+416 (41°30″ LT.)
PIPE CULVERT, TYPE 1, RCCP, 300 mm, 7.9 m
REINFORCED CONCRETE FES, 300 mm, 2 EA.
INV. (N) = 204,24
INV. (S) = 203.98

W11-1
750 mm X 750 mm

(2) 4.25 m
TY A POSTS

75 m (TYP.)

Salt Creek Trail

Trail Segment Sign

MILE 9

(2) SIGN PANELS TYPE 1
@ STA. 14+439
WITH (1) ALUMINUM
SIGN POST, SPECIAL
(SEE DETAIL)

STOP
R1-1
450mmX450mm
3.05 m TY. A POST

STA. 14+437
REMOVE EXIST. CONCRETE END SECTION
EXTEND EXIST. 450 mm RCCP CULVERT (4.5 m)
PROVIDE NEW REINFORCED CONCRETE FES 450 mm 1EA.
INV. (E) = 202.856 (EXIST.)
INV. (W) = 202.780

0 25 50 METERS
HORIZONTAL SCALE

0 1 2 2.5 5 METERS
VERTICAL SCALE

PROP. CURVE CL2-28
PI STA = 14+360.050
N = 47,529.573
E = 6,283.580
Δ = 28° 09′ 32″ (RT)
R = 30.000 m
T = 7.524 m
L = 14.744 m
E = 0.929 m

PROP. CURVE CL2-30
PI STA = 14+422.360
N = 47,469.196
E = 6,286.203
Δ = 24° 01′ 10″ (RT)
R = 30.000 m
T = 6.382 m
L = 12.577 m
E = 0.671 m

FOR LEGEND SEE SHEET NO. 14

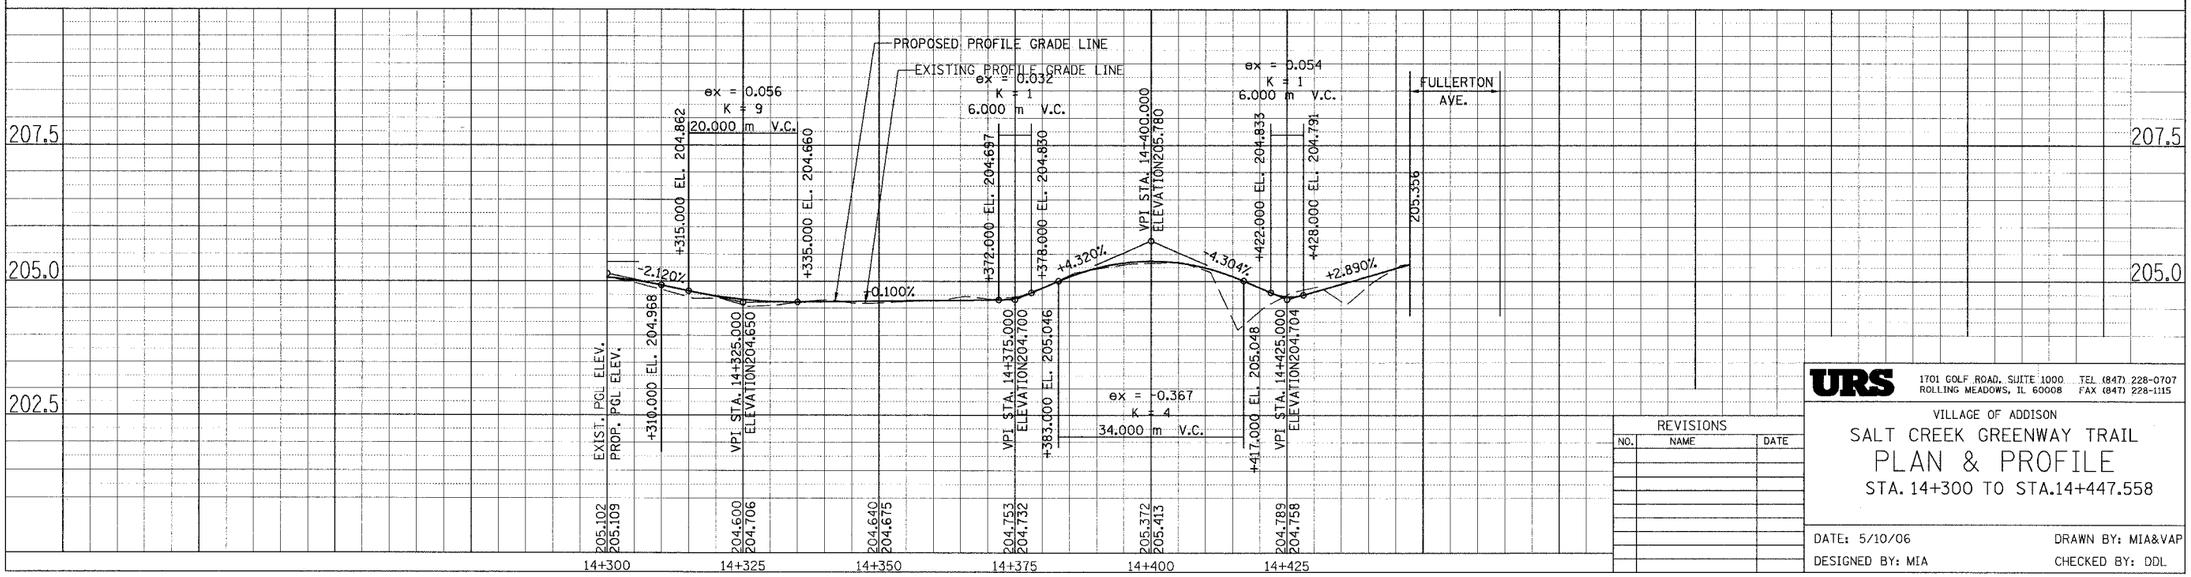

URS
1701 GOLF ROAD, SUITE 1000 TEL (847) 228-0707
ROLLING MEADOWS, IL 60008 FAX (847) 228-1115

VILLAGE OF ADDISON

SALT CREEK GREENWAY TRAIL

PLAN & PROFILE

STA. 14+300 TO STA.14+447.558

REVISIONS

NO.	NAME	DATE

DATE: 5/10/06 DRAWN BY: MIA&VAP

DESIGNED BY: MIA CHECKED BY: DDL