F.A. RTE.	SECTION	COUNTY	TOTAL SHEETS	SHEET NO.
	02-00090-00-BT	DUPAGE	117	85
STA.		TO STA.		
FED. ROAD DIST. NO.		ILLINOIS	FED. AID PROJECT	
			CONTRACT NO. 83713	

FINAL SURVEY NOTE BOOK
ORIGINAL SURVEY NOTE BOOK
SURVEYED / PLOTTED / TEMPLATE / AREAS CHECKED
BY / DATE

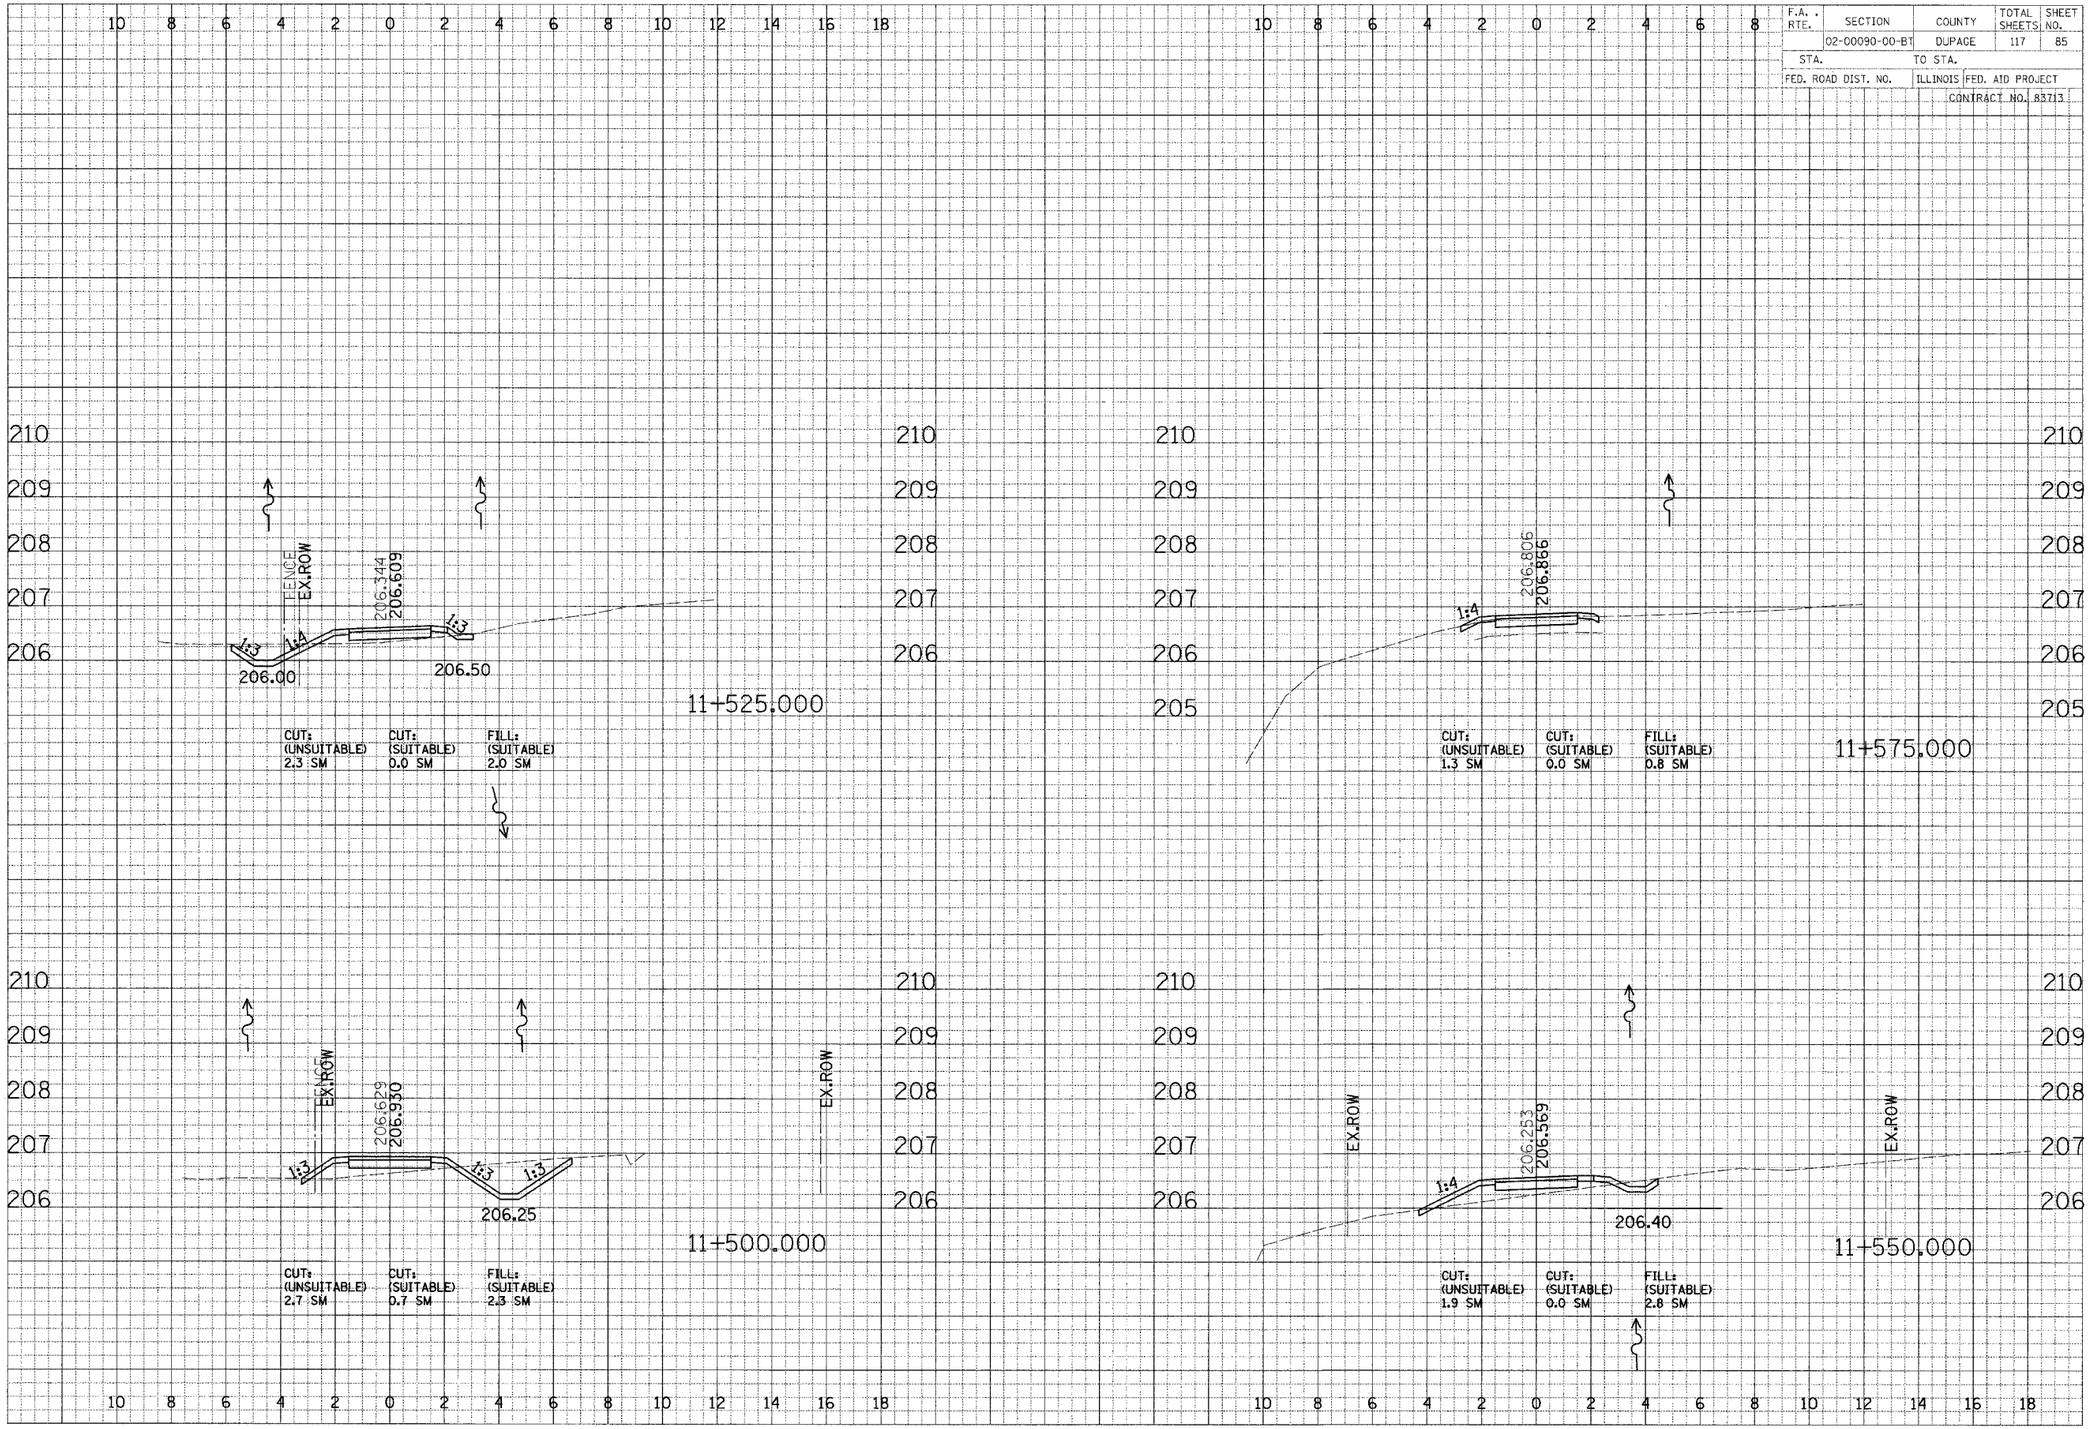

CROSS SECTIONS - NORTH DUPAGE