CONTRACT NO.: 83738

| F.A.P RTE. | SECTION | COUNTY | TOTAL SHEETS | SHEET NO. |
|---|---|---|---|---|
| 336 | 99-00232-00-WR | KANE | 96 | 41 |
| STA. | | TO STA. | | |
| FED. ROAD DIST. NO. | ILLINOIS | FED. AID PROJECT | | |

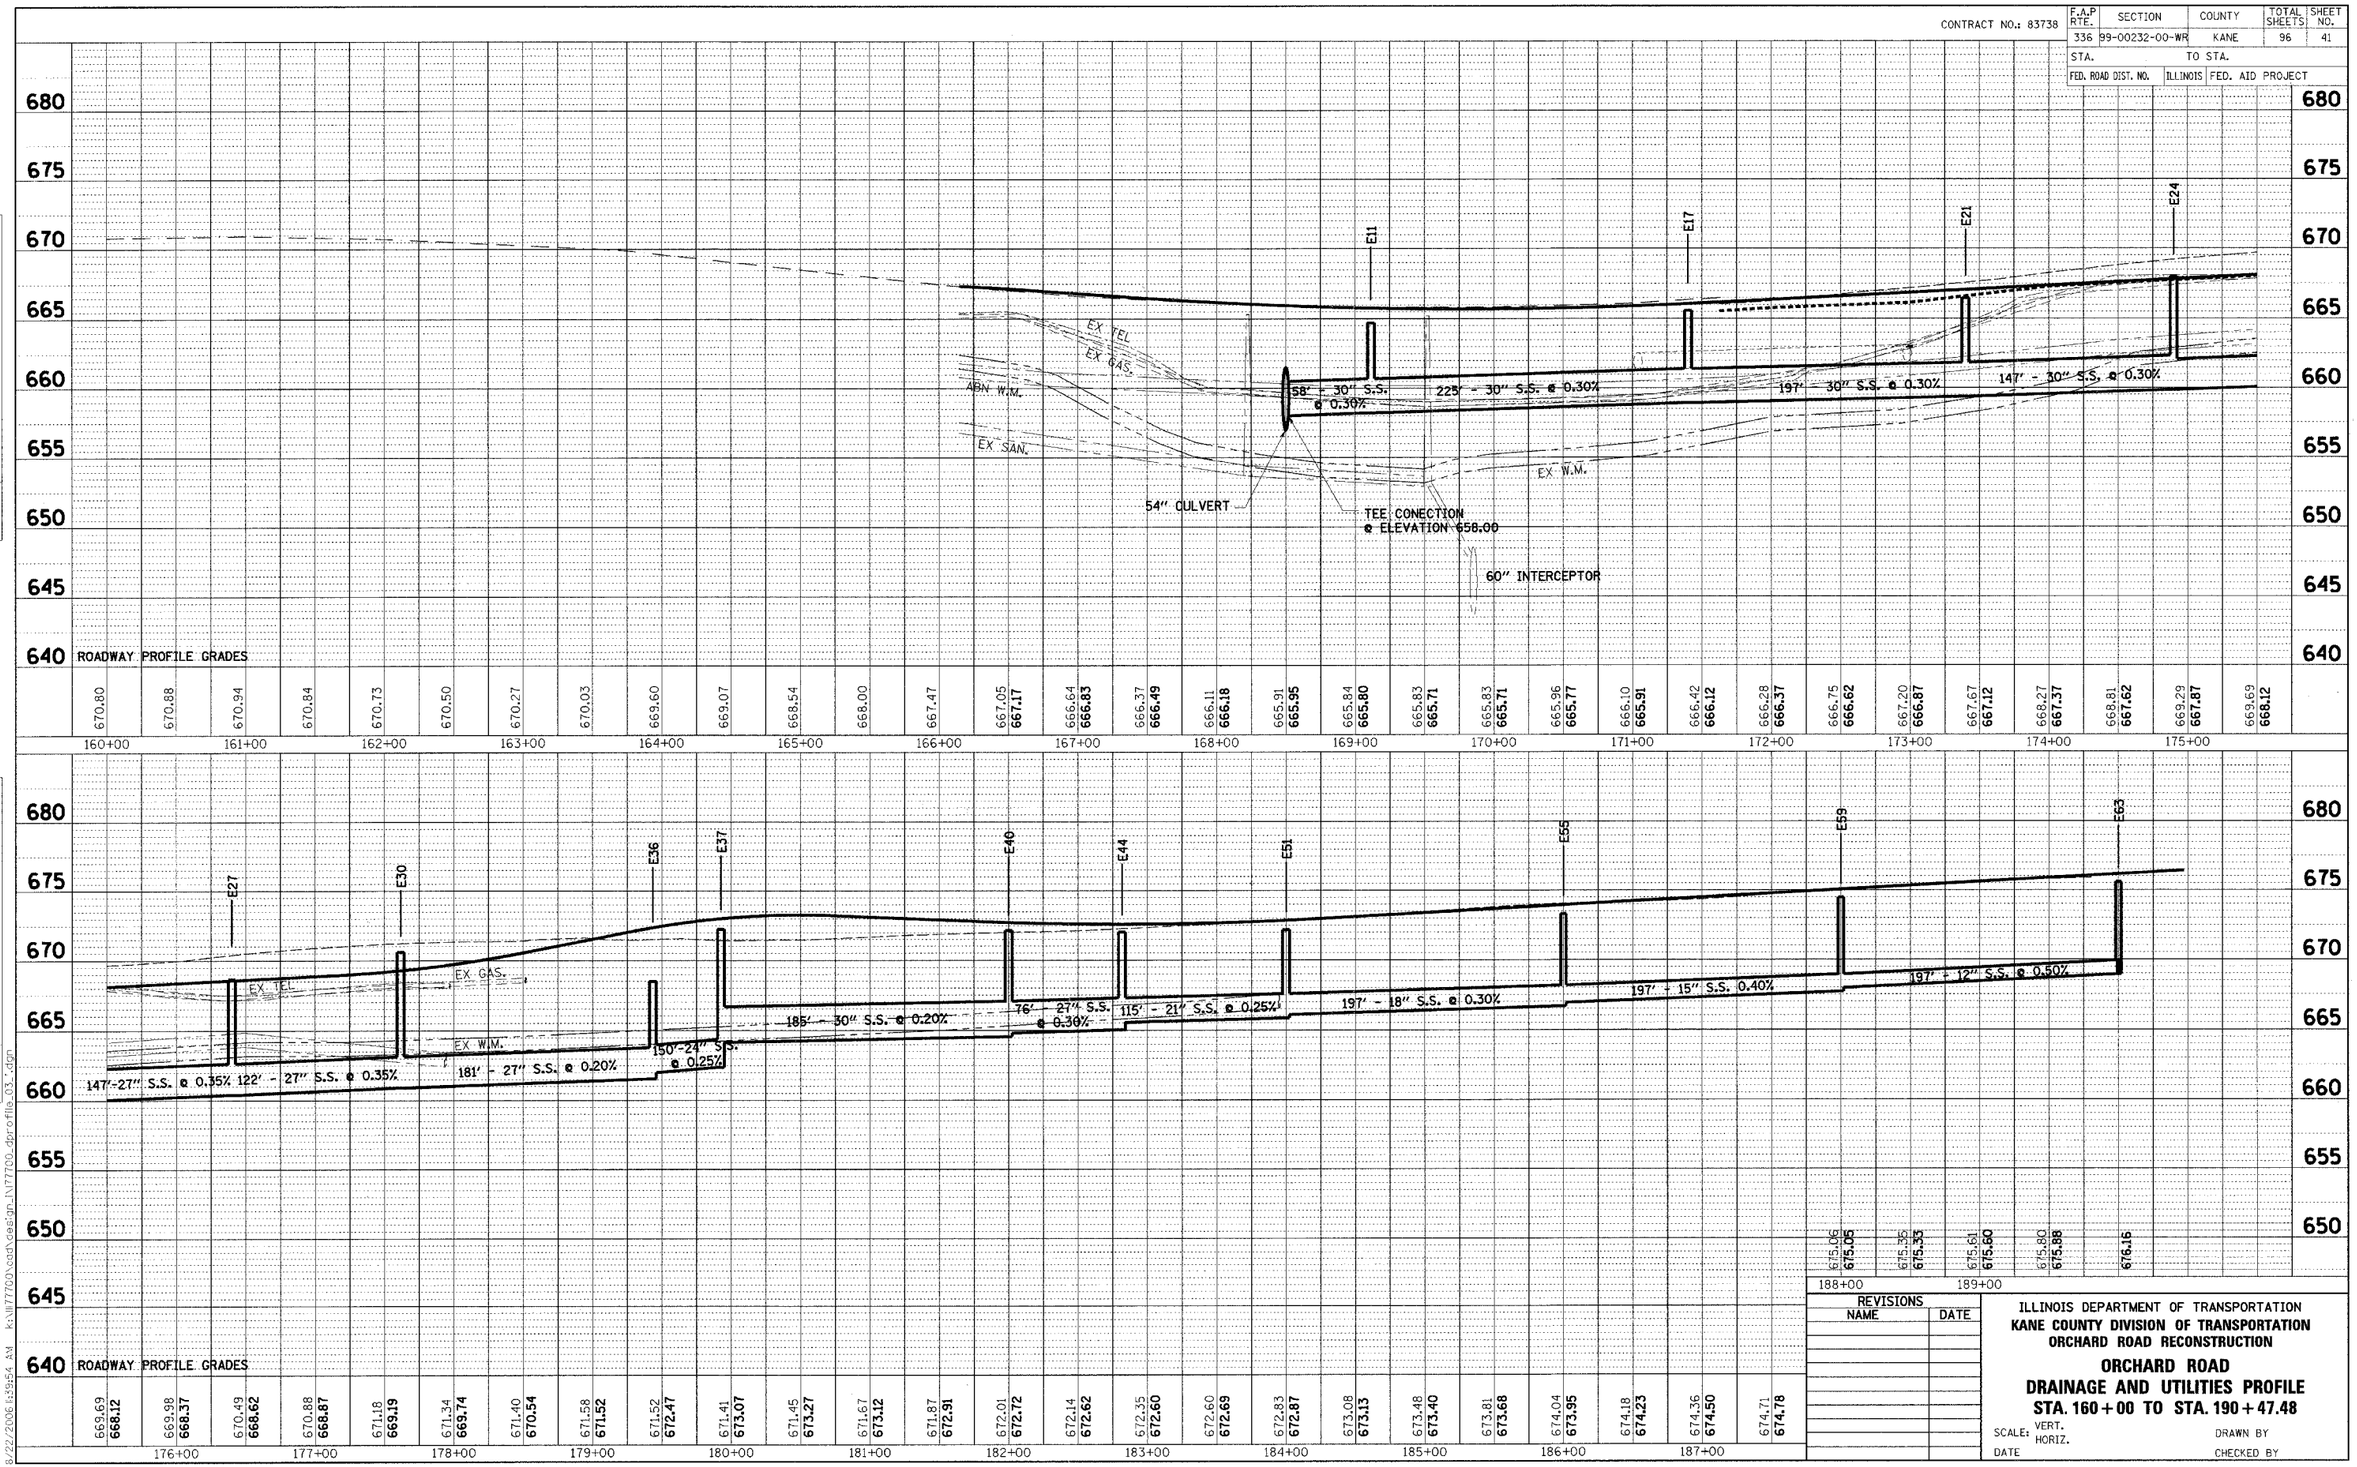


| REVISIONS | |
|---|---|
| NAME | DATE |

ILLINOIS DEPARTMENT OF TRANSPORTATION
KANE COUNTY DIVISION OF TRANSPORTATION
ORCHARD ROAD RECONSTRUCTION

**ORCHARD ROAD**
**DRAINAGE AND UTILITIES PROFILE**
**STA. 160+00 TO STA. 190+47.48**

SCALE: VERT. HORIZ.
DATE
DRAWN BY
CHECKED BY

PLAN: SURVEYED / PLOTTED / ALIGNMENT CHECKED / RT. OF WAY CHECKED / CADD FILE NAME / NOTE BOOK NO. / BY / DATE

PROFILE: SURVEYED / PLOTTED / GRADES CHECKED / B.M. NOTED / STRUCTURE NOTATNS CHKD / NOTE BOOK NO. / BY / DATE

8/22/2006 1:39:54 AM k:\III77700\cad\design_1\177700_dprofile_03_.dgn