F.A. RTE.	SECTION	COUNTY	TOTAL SHEETS	SHEET NO.
	00-00094-03-BR	COOK	69	48
STA.	TO STA.			
FED. ROAD DIST. NO. 1	ILLINOIS	FED. AID PROJECT		
Sheet SB-6 of SB-22		CONTRACT 83850		

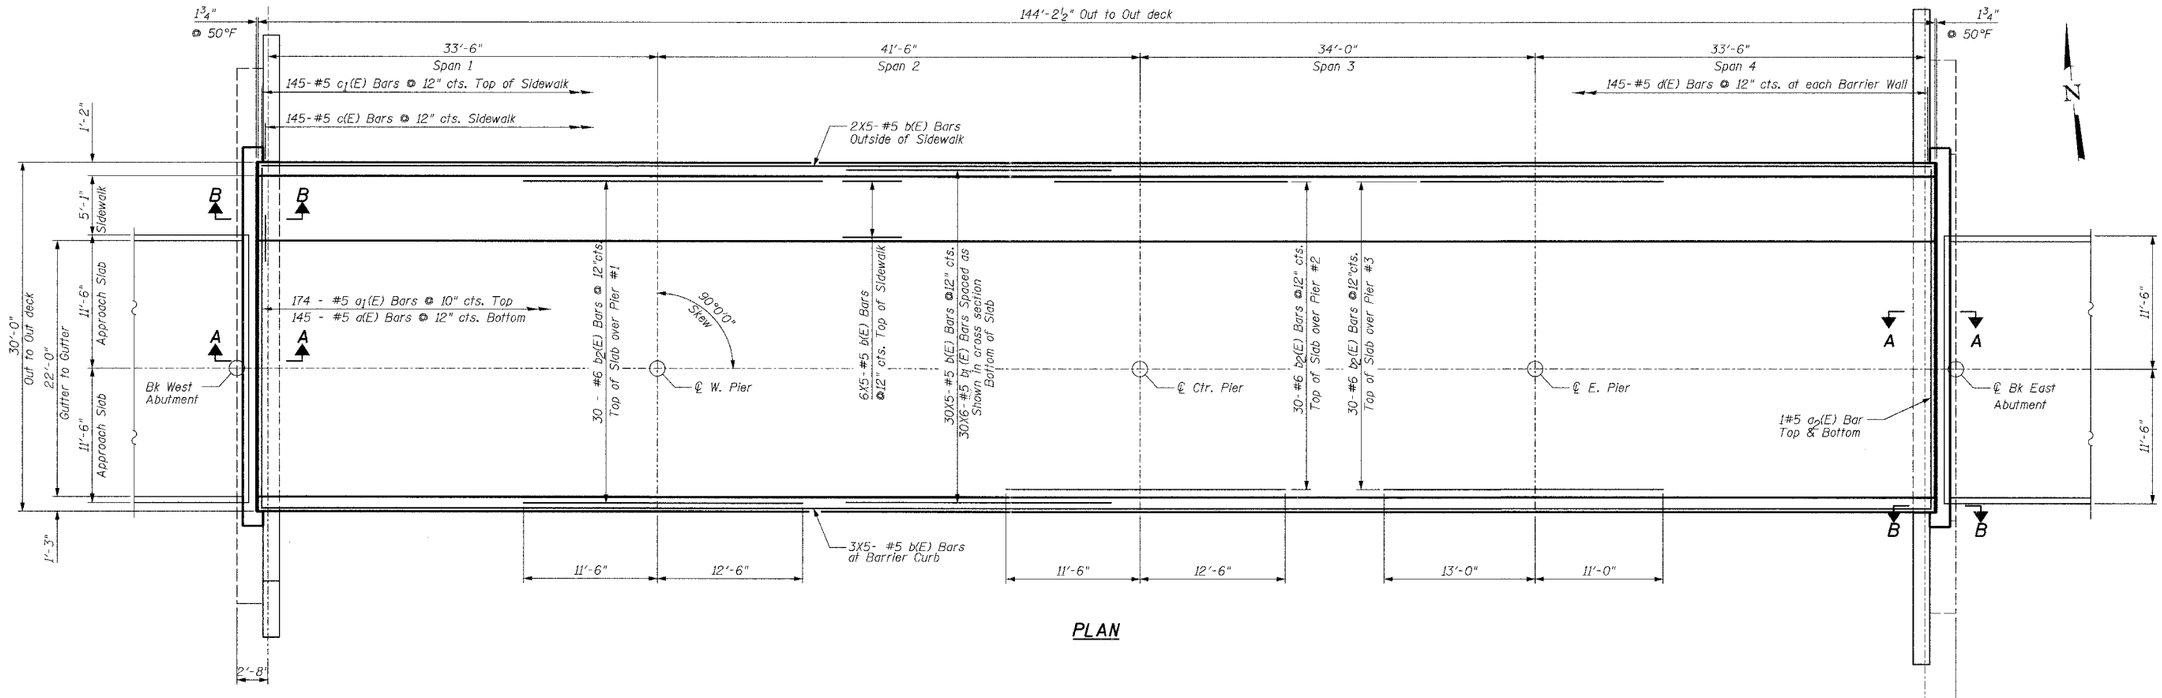

PLAN

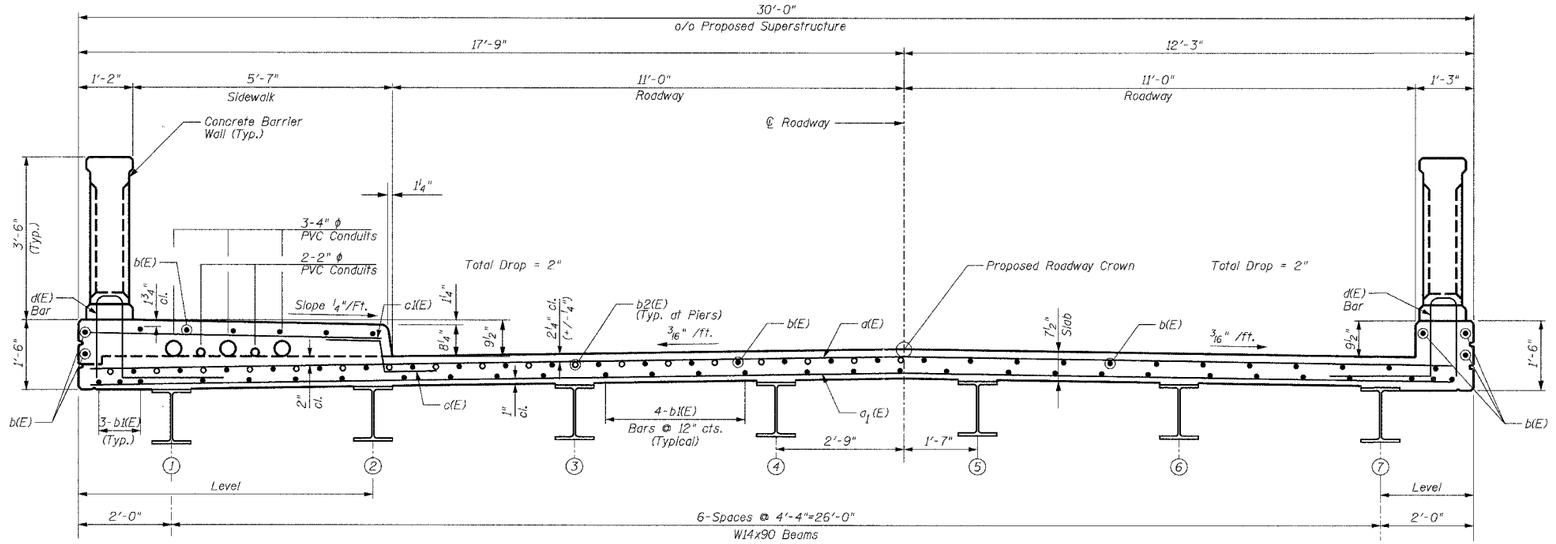

Near Pier

Near Midspan

TYPICAL CROSS SECTION
(Looking East)

Notes:

See Sheet SB-7 for superstructure details & Bill of Materials.

Reinforcement bars designated (E) shall be epoxy coated.

Bars indicated thus 20x3-#5 etc. indicates 20 lines of bars with 3 lengths per line.

See sheet SB-8 for concrete barrier wall details and section B-B.

See sheet SB-7 for Section A-A and B-B.

Min Lap Splice	
Bar Size	Min. Lap
#4	1'-1"
#5	1'-4"
#6	1'-7"

REVISIONS	
NAME	DATE

Ciorba Group, Inc.
CONSULTING ENGINEERS
1607 NORTH CUMBERLAND AVENUE :: CHICAGO, ILLINOIS 60656 :: (773) 775-4300

VILLAGE OF WINNETKA, ILLINOIS
DECK REINFORCEMENT PLAN AND CROSS SECTION
ELDORADO STREET OVER THE UNION PACIFIC R.R.
R.R. MILE POST 17.26 KENOSHA SUBDIVISION
COOK COUNTY STA. 201+07.21
STRUCTURE NO. 016-8260

SCALE: NONE
DATE: JUNE 2006
FILE: 3278
DRAWN BY: RCD
DESIGN BY: BWS
CHECKED BY: SCD

DATE: 7/20/2006
FILENAME: N:\PROJ\3278\Eldorado\Design\Structural_Eldorado_3278\CAD\Final_revised\3278-eldo-dksc01.dgn