CONTRACT NO. 83862

F.A.P. RTE.	SECTION	COUNTY	TOTAL SHEETS	SHEET NO.
361	06-00214-03-BR	KANE	52	11
STA.		TO STA.		
FED. ROAD DIST. NO. 1	ILLINOIS	FED. AID PROJECT		

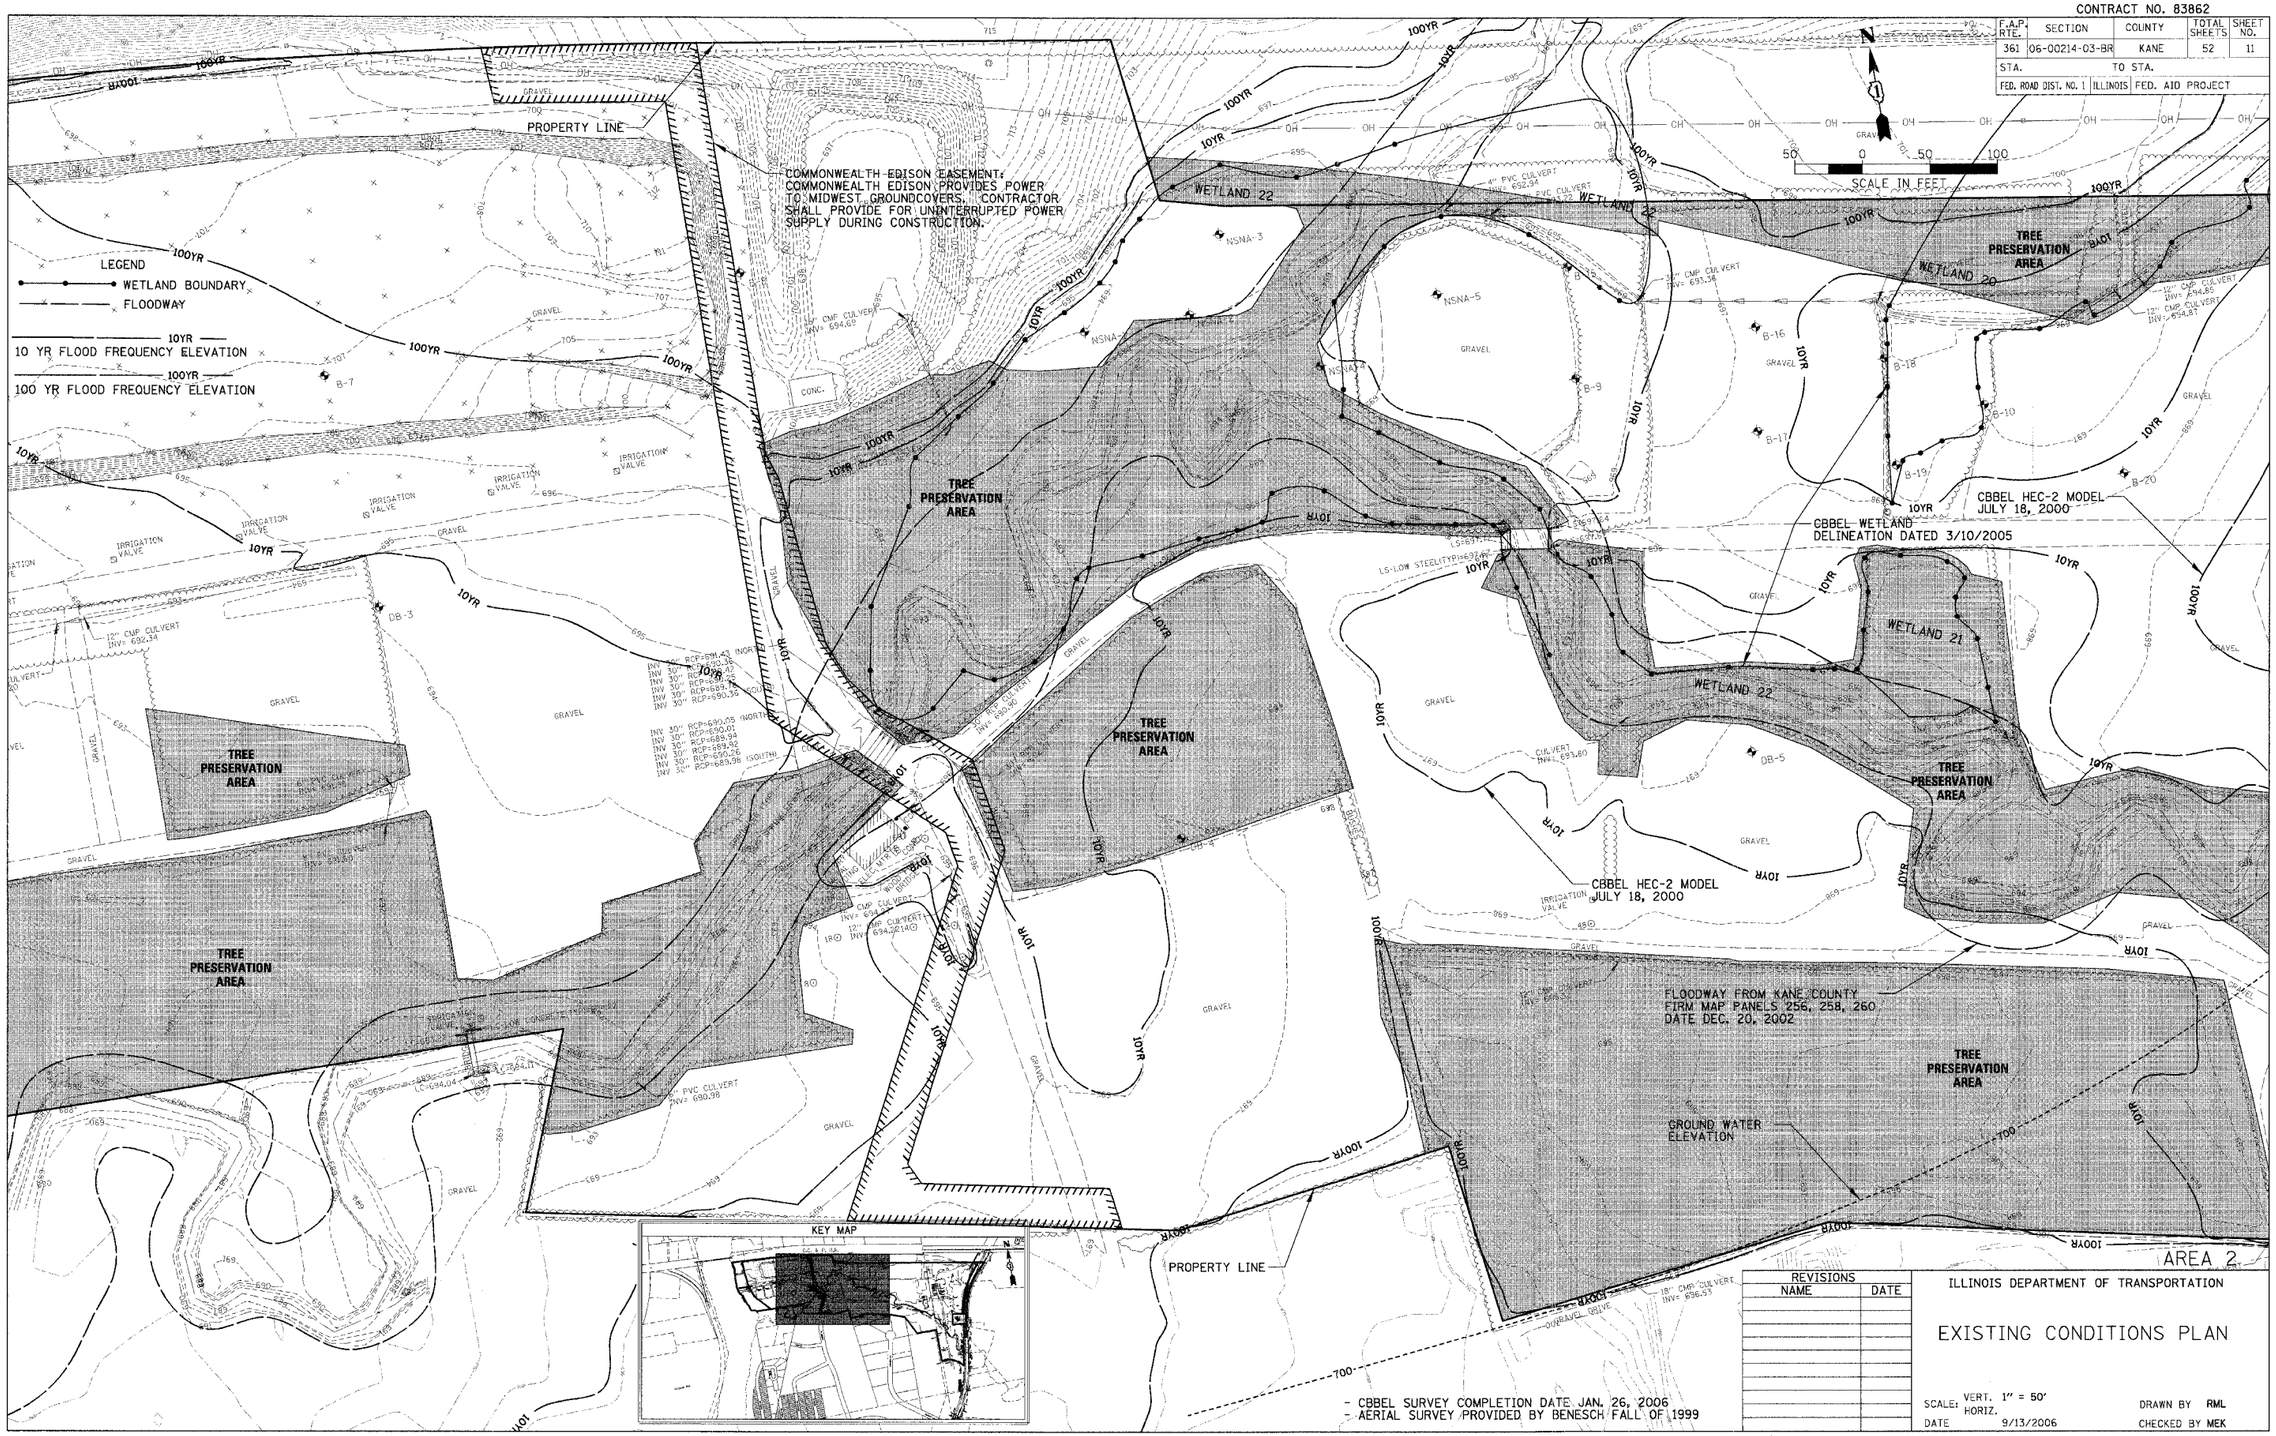

- CBBEL SURVEY COMPLETION DATE JAN. 26, 2006
- AERIAL SURVEY PROVIDED BY BENESCH FALL OF 1999

REVISIONS	
NAME	DATE

ILLINOIS DEPARTMENT OF TRANSPORTATION

EXISTING CONDITIONS PLAN

SCALE: VERT. 1" = 50' HORIZ.

DATE 9/13/2006

DRAWN BY RML

CHECKED BY MEK

CHRISTOPHER B. BURKE ENGINEERING, LTD.
9575 W. Higgins Road, Suite 600
Rosemont, Illinois 60018
(847) 823-0500

PLOT DATE = 9/13/2006
FILE NAME = N:\kanecounty\01471GRID\Civil\EX_01471_02.PLN
PLOT SCALE = 51'
USER NAME = $USER$