CONTRACT NO. 83862

F.A.P RTE.	SECTION	COUNTY	TOTAL SHEETS	SHEET NO.
361	06-00214-03-BR	KANE	52	44
STA. 576+00.00		TO STA. 579+00.00		
FED. ROAD DIST. NO.		ILLINOIS FED. AID PROJECT		

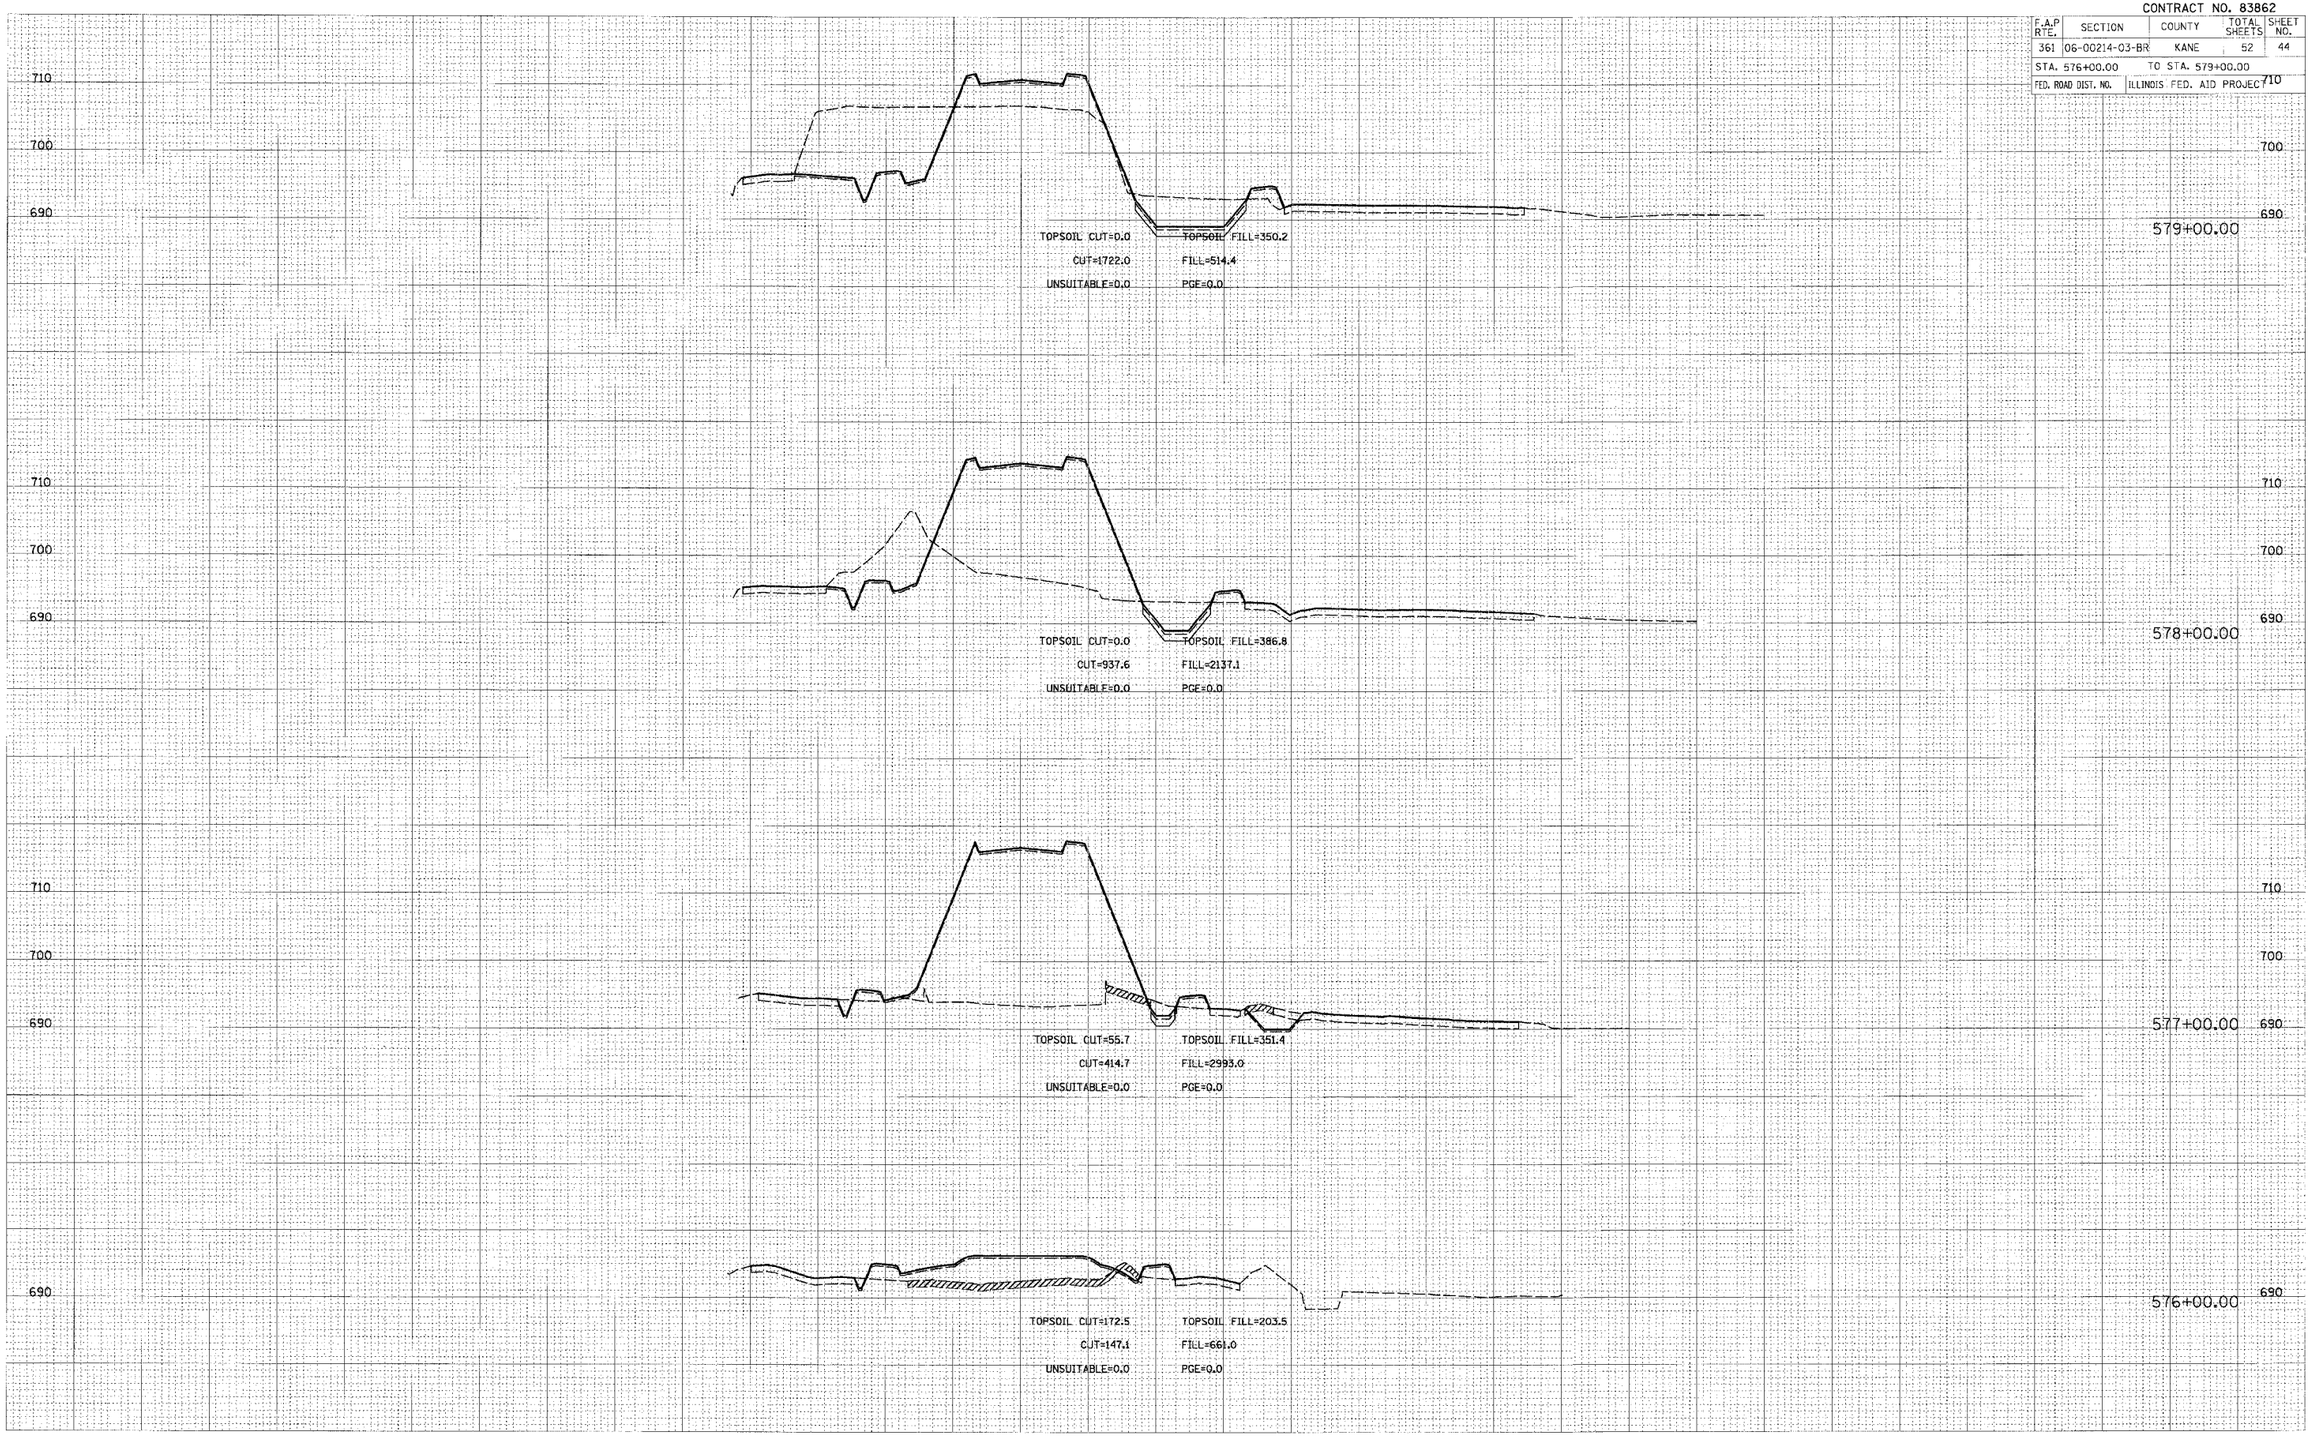

CHRISTOPHER B. BURKE ENGINEERING, LTD.
9575 W. Higgins Road, Suite 600
Rosemont, Illinois 60018
(847) 823-0500

PLOT DATE = 9/13/2006
FILE NAME = $FILEL$
PLOT SCALE = 51'
USER NAME = $USER$