F.A.P. RTE.	SECTION	COUNTY	TOTAL SHEETS	SHEET NO.
1517	03-00247-00-BR	KANE	121	16
STA. 122+50	TO STA. 125+00			
FED. ROAD DIST. NO. 1	ILLINOIS	HIGHWAY PROJECT		

CONTRACT #: 83867

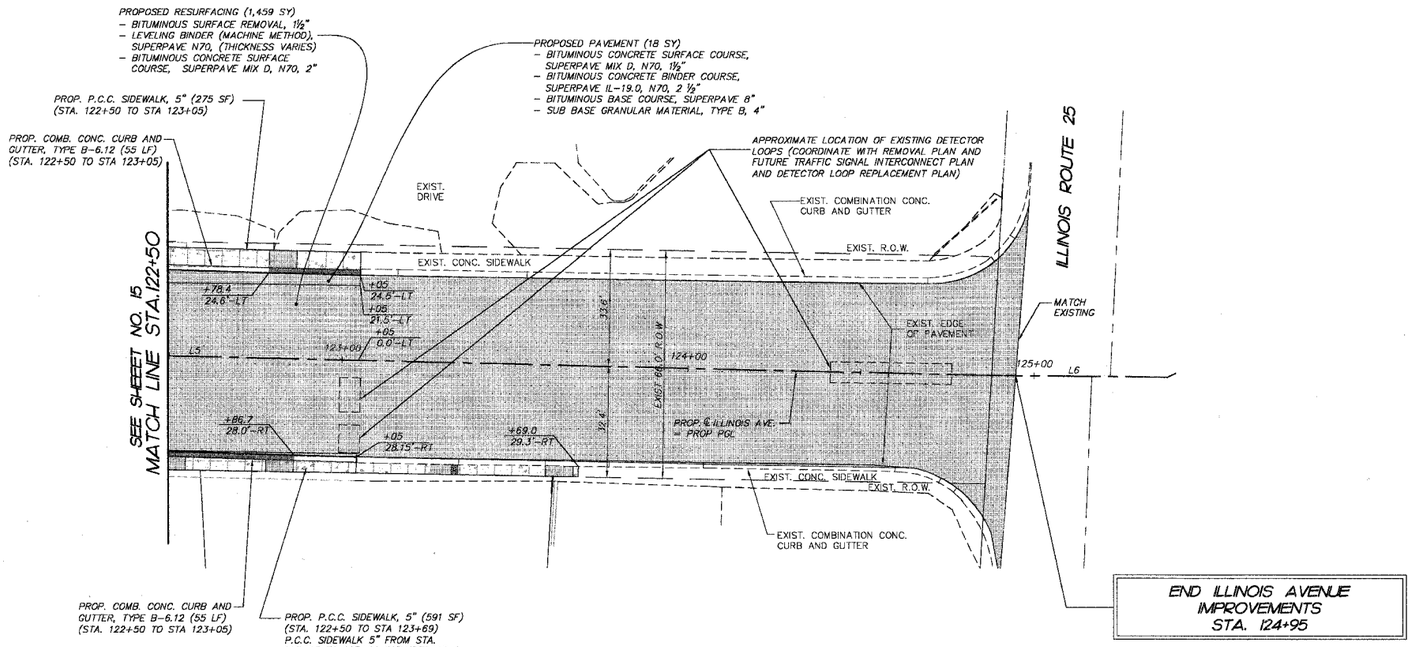

LEGEND

- PROPOSED RESURFACING (QUANTITY ON PLANS)
- PROPOSED PAVEMENT (QUANTITY ON PLANS)
- PROPOSED PCC SIDEWALK, 5" (QUANITY ON PLANS)
- PROPOSED PCC SIDEWALK, 5" (SPECIAL) (QUANITY ON PLANS)
- PROPOSED DEPRESSED CURB & GUTTER
- PROPOSED CONCRETE PAVEMENT (QUANITY ON PLANS)

LIMITS OF NON-PARTICIPATING 100% LOCAL ITEMS STA. 123+05 TO STA. 124+95

LIMITS OF FEDERAL PARTICIPATION STA. 109+02 TO STA. 123+05

LINE TABLE

LINE	LENGTH	BEARING	BEGIN STA.	END STA.
L1	500.00'	S89°04'04"W	100+00	105+00
L2	401.59'	S89°04'04"W	105+00	109+01.59
L3	406.52'	N89°35'59"E	109+01.59	113+08.10
L4	722.16'	N88°59'04"E	113+08.10	120+30.26
L5	454.41'	S89°34'41"E	120+30.26	124+84.68
L6	53.89'	N89°37'36"E	124+84.68	125+38.57
L7	283.73'	N63°42'21"E	125+38.57	128+22.30
L8	271.84'	N89°24'05"E	128+22.30	130+94.14

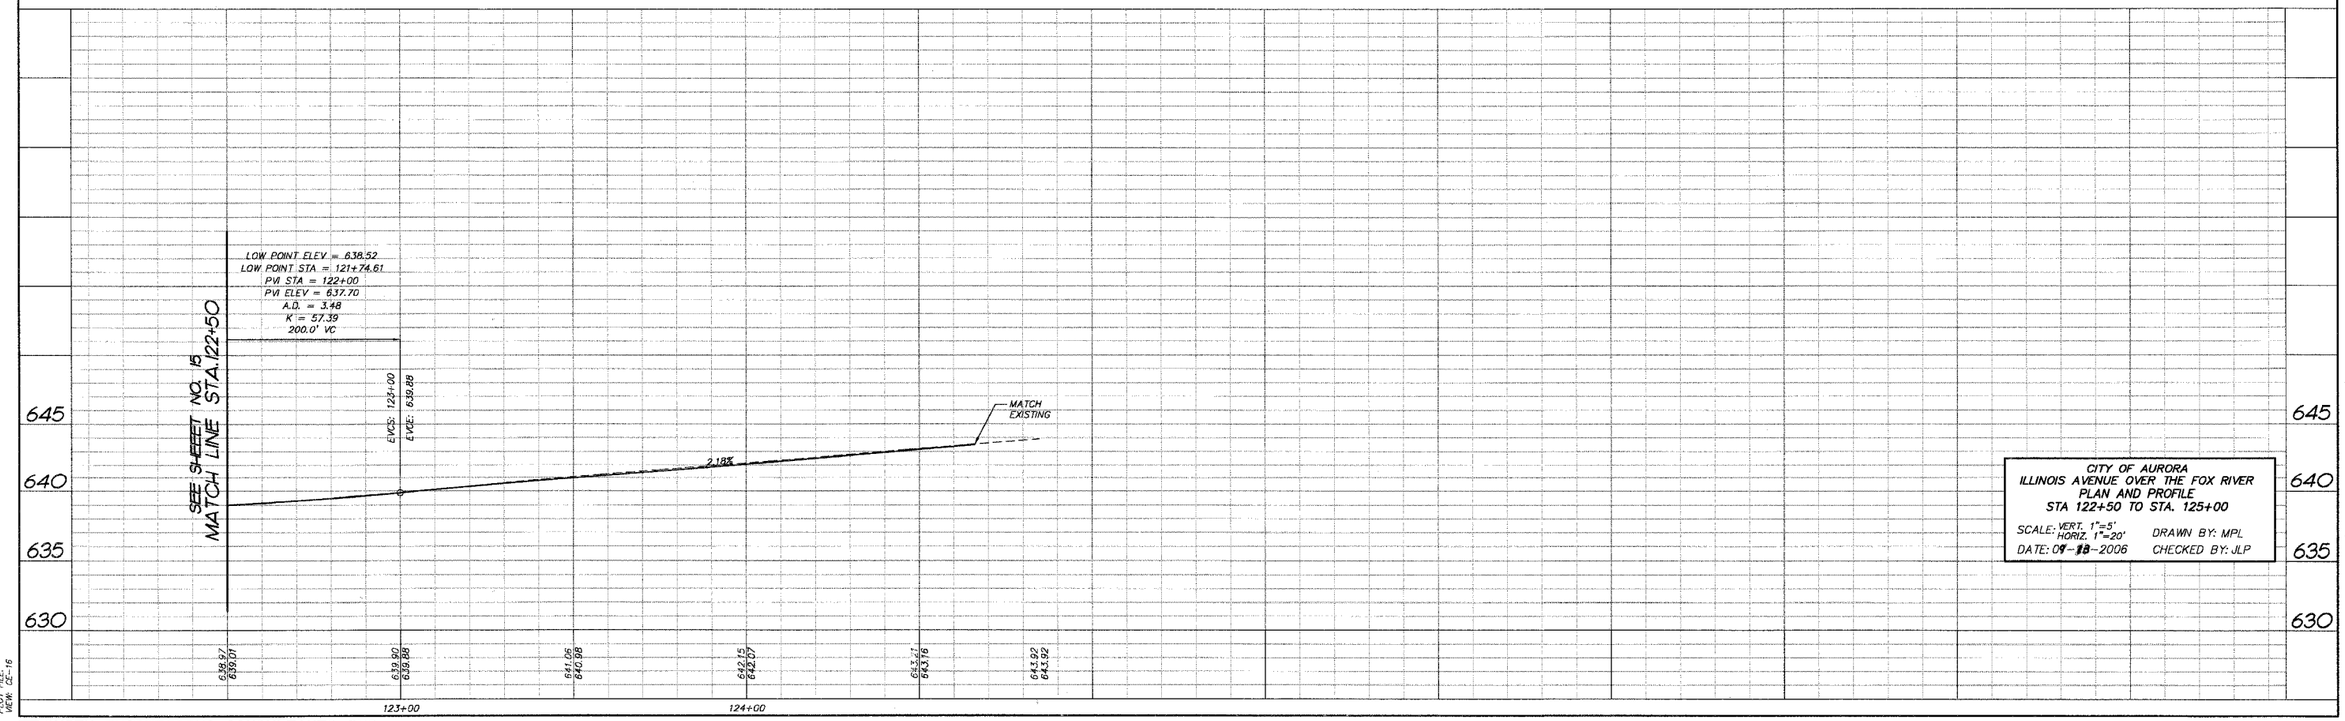

CITY OF AURORA
ILLINOIS AVENUE OVER THE FOX RIVER
PLAN AND PROFILE
STA 122+50 TO STA. 125+00

SCALE: VERT. 1"=5' HORIZ. 1"=20' DRAWN BY: MPL
DATE: 07-18-2006 CHECKED BY: JLP

FINAL SURVEY NOTE BOOK | SURVEYED | PLOTTED | TEMPLATE AREAS | AREAS CHECKED | NO. | BY | DATE

COMP. FILE: 050181-602a.dwg
PLOT FILE:
VIEW: CE-16

SMITH ENGINEERING CONSULTANTS INC.