| ROUTE NO. | SECTION | COUNTY | TOTAL SHEETS | SHEET NO. |
|---|---|---|---|---|
| FAU 1517 | 03-00247-00-BR | KANE | 121 | 95 |
| FED. ROAD DIST. NO. 1 | ILLINOIS | FED. AID PROJECT- | | |

CONTRACT #83867

SHEET NO. SE-12

SE-27 SHEETS

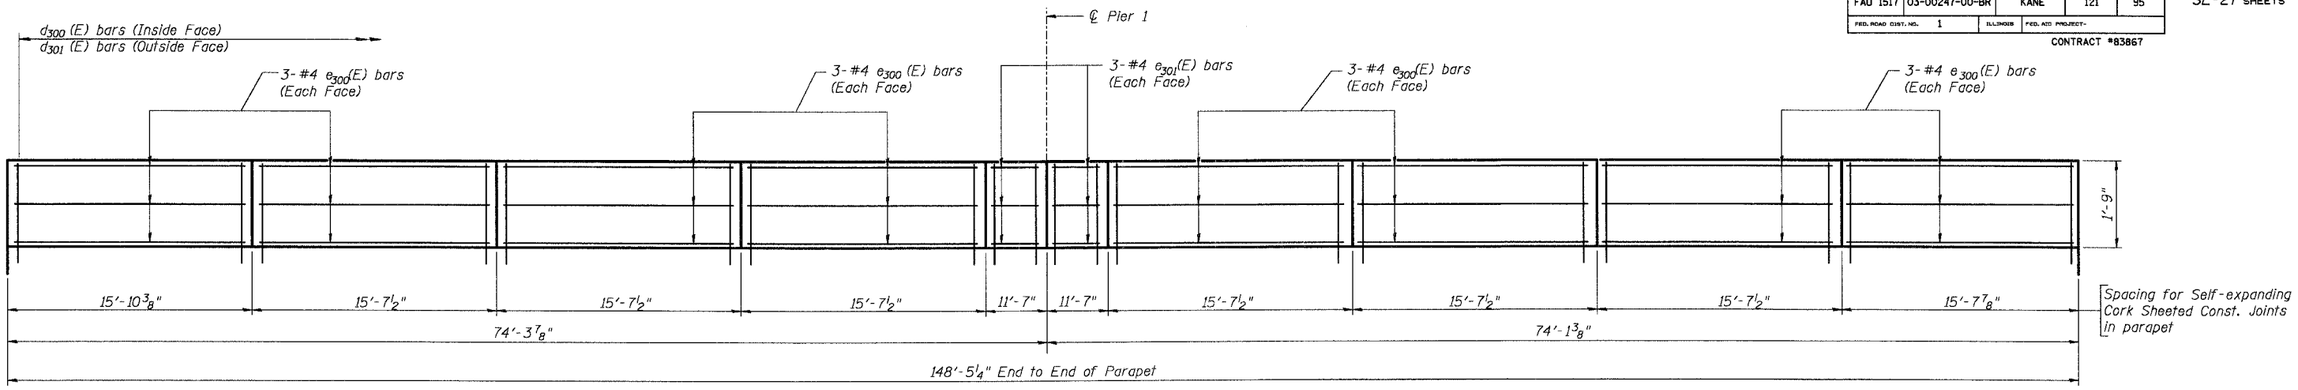


## INSIDE ELEVATION OF NORTH PARAPET

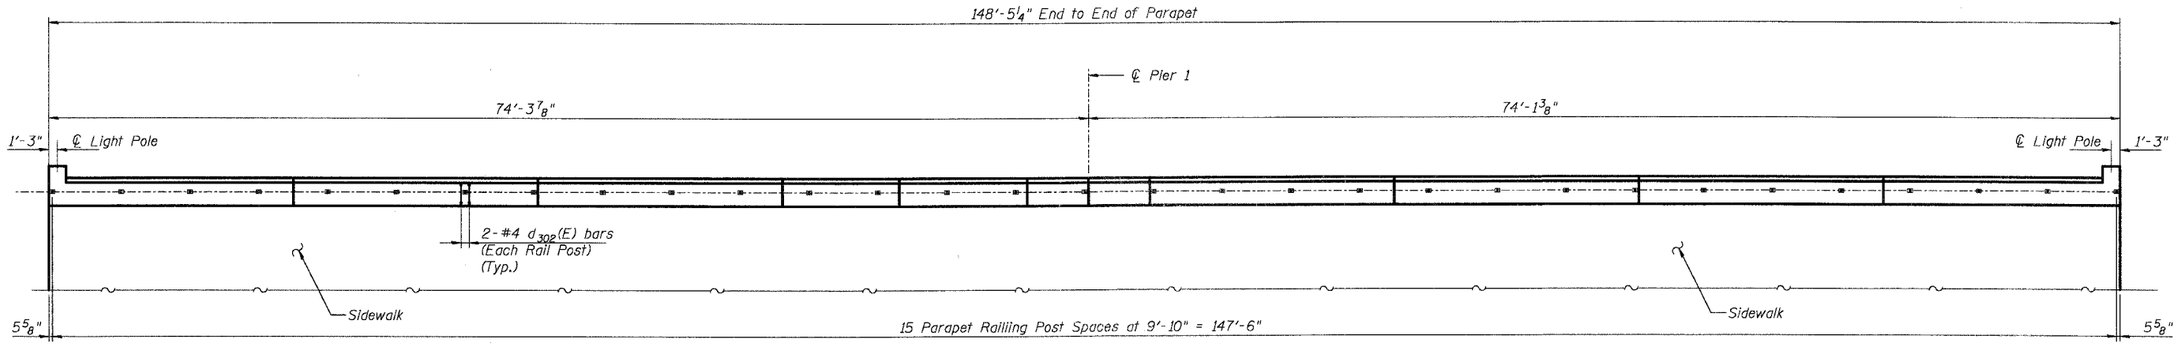


## TOP PLAN OF NORTH PARAPET

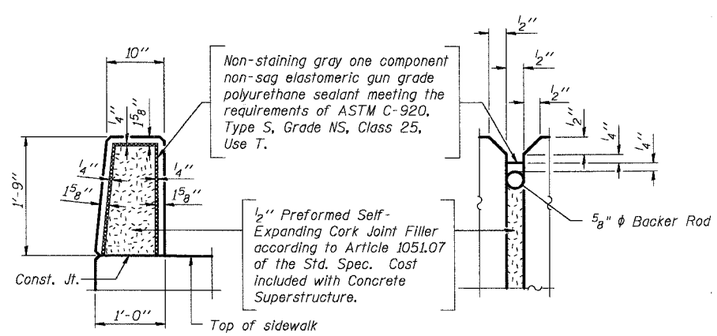


## PARAPET JOINT DETAILS

| | |
|---|---|
| DESIGNED | AEU |
| CHECKED | RGD |
| DRAWN | WJH |
| CHECKED | NRF |

*Notes:*

Work this Sheet with Sheets SE-10, SE-11 & SE-14.

For parapet railing details see Sheet SE-11.

For light pole support details see Sheet SE-14.

SMITH ENGINEERING CONSULTANTS, INC.
CIVIL/STRUCTURAL ENGINEERS AND SURVEYORS

| REVISIONS | |
|---|---|
| NAME | DATE |
| | |

CITY OF AURORA

SUPERSTRUCTURE DETAILS II
ILLINOIS AVENUE
OVER THE FOX RIVER
SECTION NO. 03-00247-00-BR
KANE COUNTY
STRUCTURE NO. 045-6008

DATE 7-28-2006

COMPANY NAME: JEC Inc.
PROJECT CONTACT:
PROJECT #PROJECT CONTACT:
LAST SAVED: 3:43:43 PM
LAST PLOTTED: 5/23/2006 3:43:43 PM
C:\Data\Aurora\2005\05022\arch\ phase 3\ files 3rd\Sht-SE12_sf durand\desktop\urban\urbanet 3rd\Sht\Aurora\05008-SE12-640.dgn