F.A.P. RTE.	SECTION	COUNTY	TOTAL SHEETS	SHEET NO.
1517	03-00247-00-BR	KANE	121	120
STA.	115+50	TO STA.	122+00	
FED. ROAD DIST. NO. 1	ILLINOIS	HIGHWAY PROJECT		

CONTRACT #: 83867

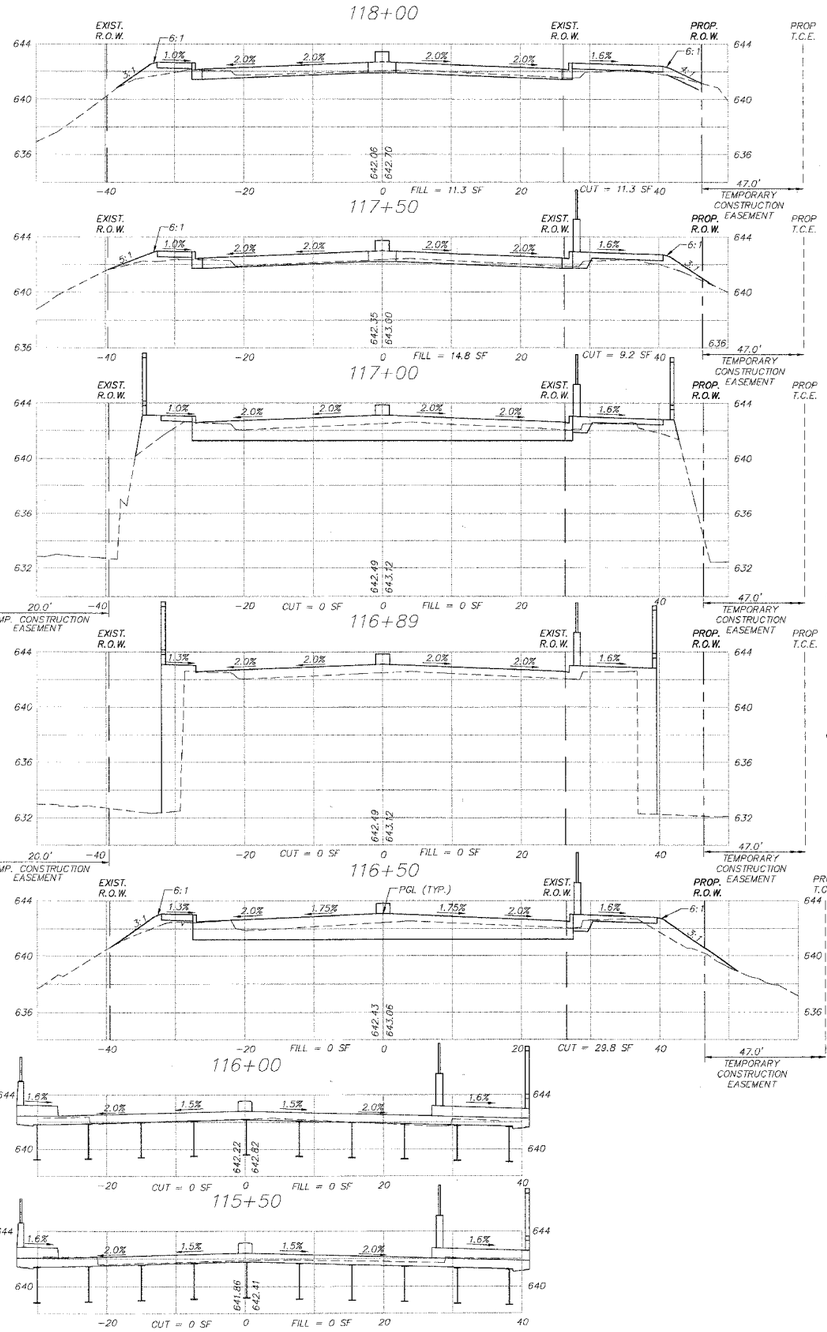

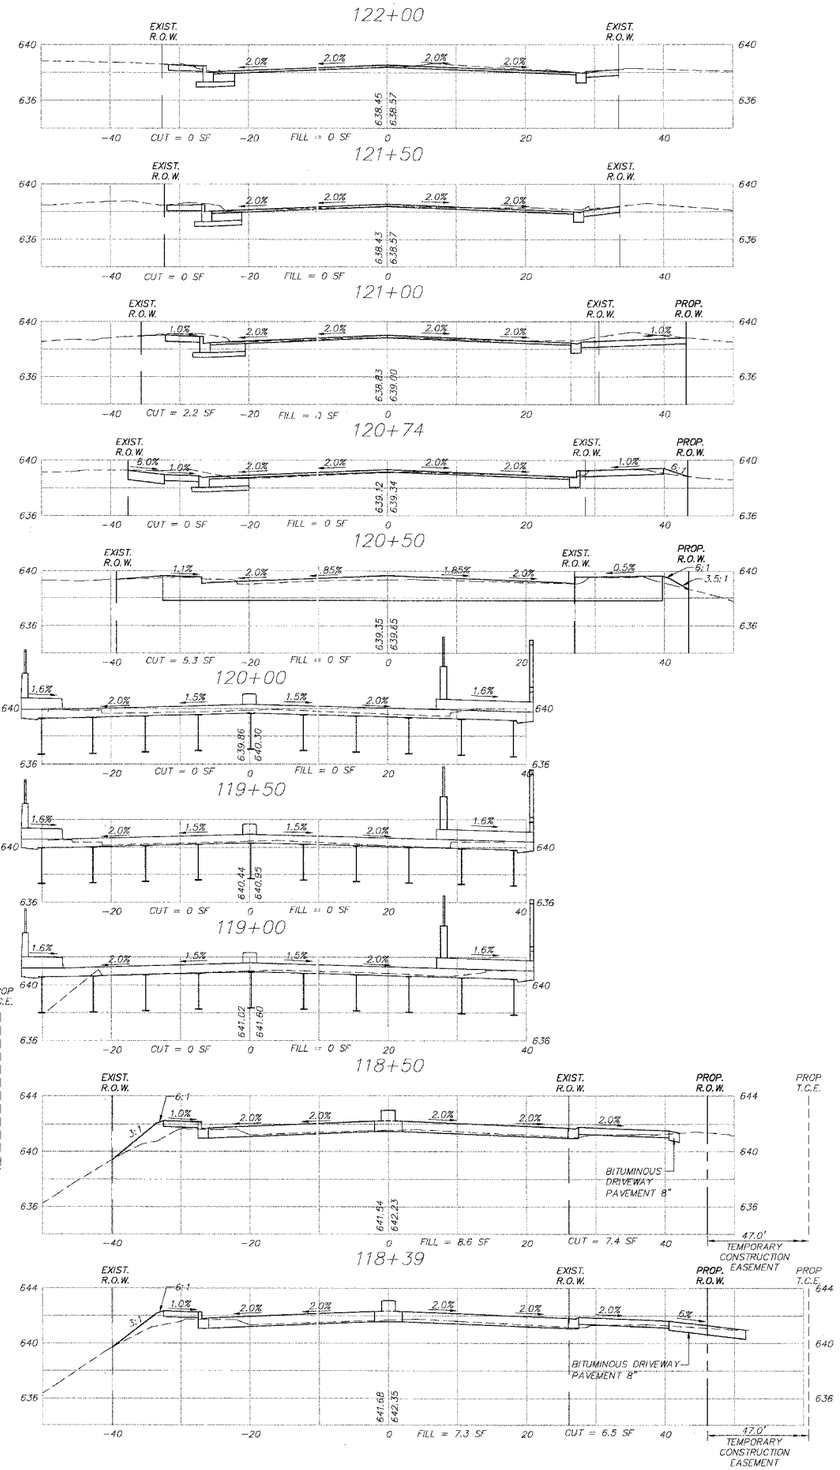

PLOT FILE: STANDARD
VIEW: CE-120
COMM. FILE: 05019-603.dwg

REVISIONS		
	NAME	DATE
7.		
6.		
5.		
4.		
3.		
2.		
1.	KMA	09-13-2006

SMITH ENGINEERING CONSULTANTS, INC.
CIVIL/STRUCTURAL ENGINEERS AND SURVEYORS
4500 PRIME PARKWAY, SUITE 201
McHENRY, ILLINOIS 60050
PH: 815-385-1776 FAX: 815-385-1781
www.smithengineering.com E-MAIL: sec@smithengineering.com
• McHENRY • HUNTLEY • YORKVILLE
ILLINOIS PROFESSIONAL DESIGN FIRM # 184-000108

ILLINOIS DEPARTMENT OF TRANSPORTATION

CITY OF AURORA
ILLINOIS AVENUE OVER THE FOX RIVER
CROSS SECTIONS
STA. 115+50 TO STA. 122+00

SCALE: H. 1" = 10' – V. 1" = 5' DRAWN BY MPL

DATE 07-28-2006 CHECKED BY JLP