SECTION 24, TOWNSHIP 37, RANGE 12

F.A.P. RTE.	SECTION	COUNTY	TOTAL SHEETS	SHEET NO.
348	83871	COOK	4	3
STA.	TO STA.			
FED. ROAD DIST. NO.	ILLINOIS	FED. AID PROJECT		

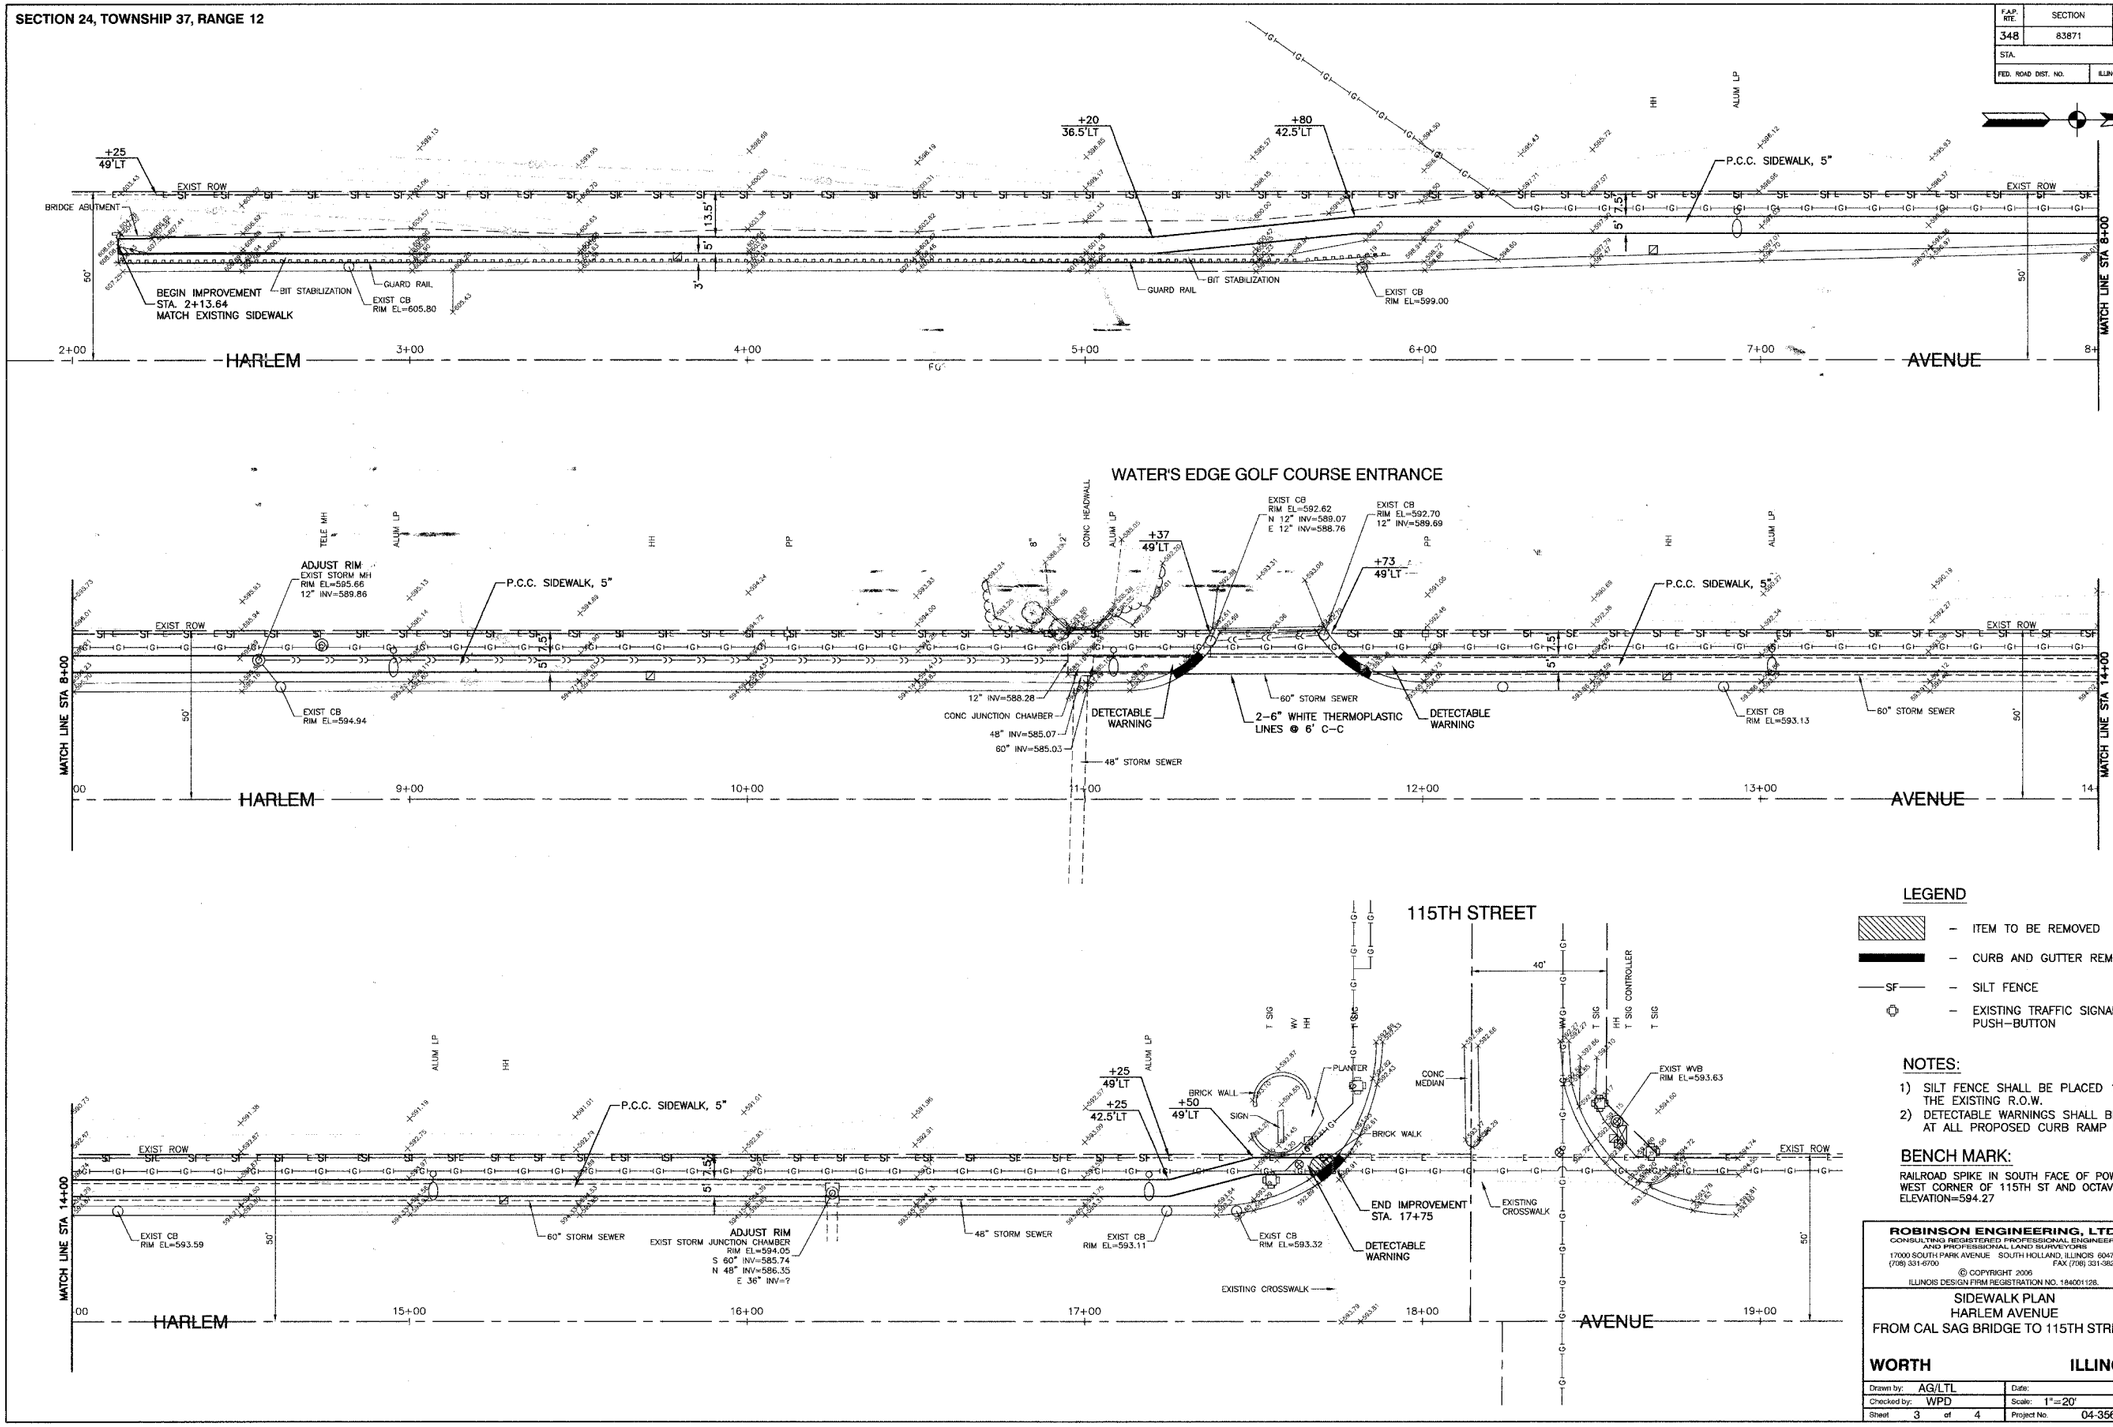

LEGEND

- ▨ – ITEM TO BE REMOVED
- ▬ – CURB AND GUTTER REMOVAL AND REPLACEMENT
- —SF— – SILT FENCE
- ⊙ – EXISTING TRAFFIC SIGNAL WITH PEDESTRIAN PUSH-BUTTON

NOTES:

1) SILT FENCE SHALL BE PLACED 1' INSIDE THE EXISTING R.O.W.
2) DETECTABLE WARNINGS SHALL BE CONSTRUCTED AT ALL PROPOSED CURB RAMP LOCATIONS.

BENCH MARK:

RAILROAD SPIKE IN SOUTH FACE OF POWER POLE AT NORTH WEST CORNER OF 115TH ST AND OCTAVIA AVE
ELEVATION=594.27

ROBINSON ENGINEERING, LTD.
CONSULTING REGISTERED PROFESSIONAL ENGINEERS AND PROFESSIONAL LAND SURVEYORS
17000 SOUTH PARK AVENUE SOUTH HOLLAND, ILLINOIS 60473
(708) 331-6700 FAX (708) 331-3628

© COPYRIGHT 2006

ILLINOIS DESIGN FIRM REGISTRATION NO. 184001128.

SIDEWALK PLAN
HARLEM AVENUE
FROM CAL SAG BRIDGE TO 115TH STREET

WORTH **ILLINOIS**

Drawn by: AG/LTL	Date:
Checked by: WPD	Scale: 1"=20'
Sheet 3 of 4	Project No. 04-356

REVISIONS		
No	Date	Remarks

04356-PLAN-01 (P01)