F.A. RTE.	SECTION	COUNTY	TOTAL SHEETS	SHEET NO.
2666	00-00254-01-BR	LAKE	70	23
STA. 104+00.00		TO STA. 107+57.00		
FED. ROAD DIST. NO.	ILLINOIS	FED. AID PROJECT		

PROJECT NO. BHM-8003(213)
CONTRACT NO. 83875

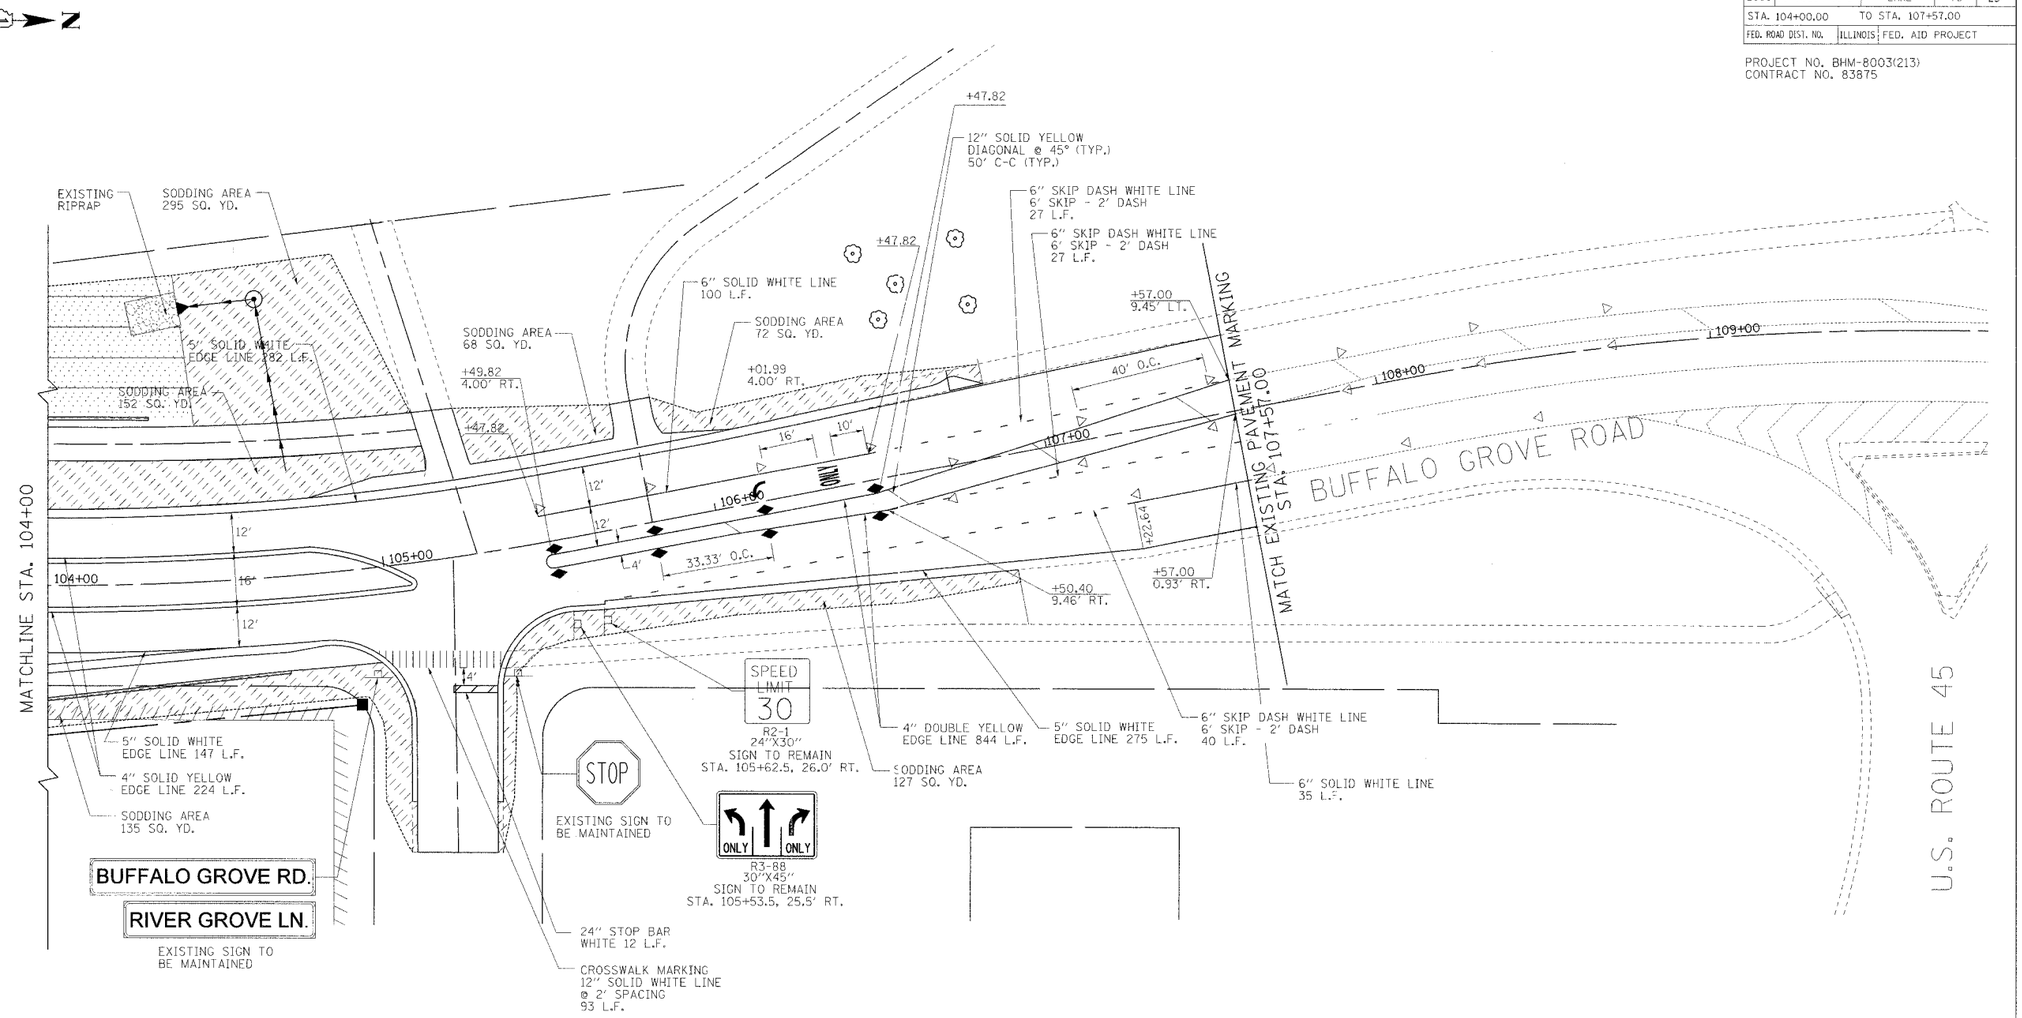

REVISIONS	
NAME	DATE

CMT
CRAWFORD MURPHY & TILLY, INC.
CONSULTING ENGINEERS
SPRINGFIELD, IL ■ AURORA, IL ■ ST. LOUIS, MO

ILLINOIS DEPARTMENT OF TRANSPORTATION

PAVEMENT MARKING, SIGNAGE AND LANDSCAPING

BUFFALO GROVE ROAD

SHEET 2 OF 2

SCALE: VERT.:1"=20' HORIZ.:1"=20'
DATE: 7/21/06
DRAWN BY: SNH
CHECKED BY: PWK

PLAN: SURVEYED, PLOTTED, ALIGNMENT CHECKED, RT. OF WAY CHECKED, CADD FILE NAME, NOTE BOOK NO., BY, DATE

PROFILE: SURVEYED, PLOTTED, GRADES CHECKED, B.M. NOTED, STRUCTURE NOTATIONS CHKD, NOTE BOOK NO., BY, DATE

I:\lakeco\0220113\draw\sheets\pml-2.dgn