F.A. RTE.	SECTION	COUNTY	TOTAL SHEETS	SHEET NO.
2666	00-00254-01-BR	LAKE	70	29
STA. 98+50		TO STA. 107+57		
FED. ROAD DIST. NO.	ILLINOIS	FED. AID PROJECT		

Sheet 6 of 35 Sheets
PROJECT NO. BHM-8003(213)
CONTRACT NO. 83875

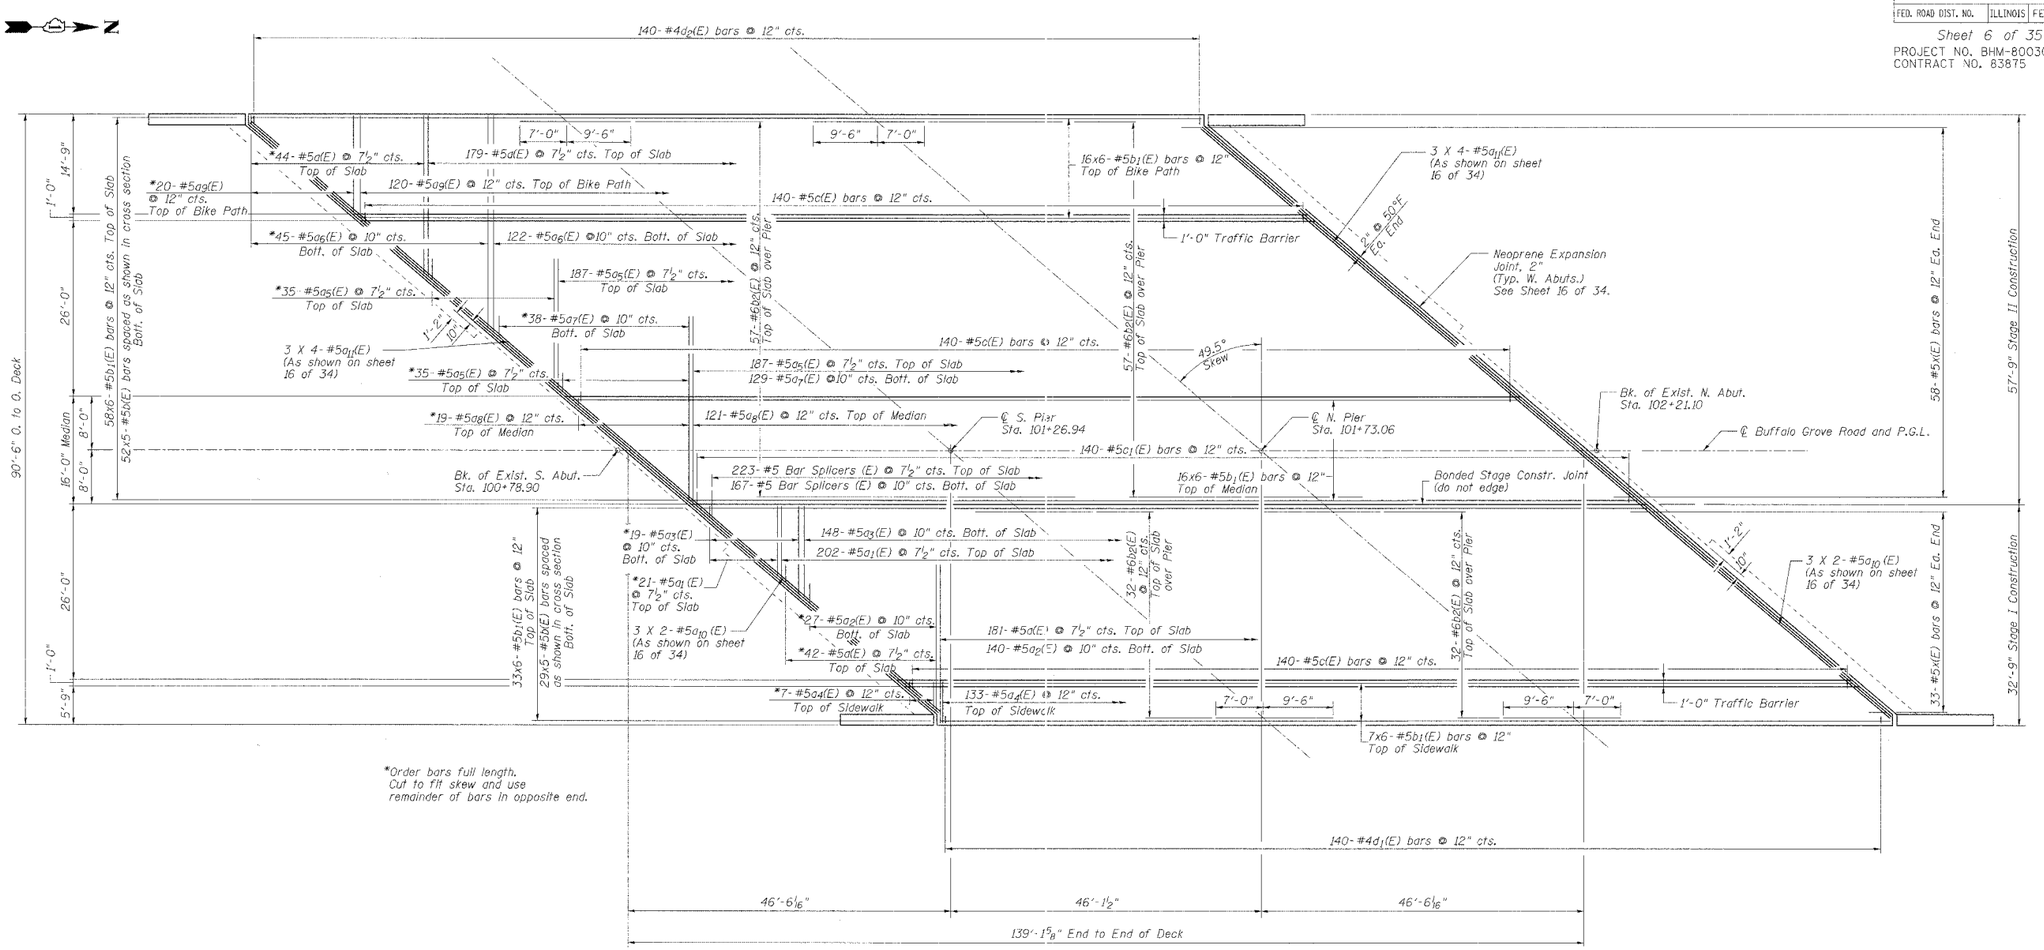

*Order bars full length.
Cut to fit skew and use
remainder of bars in opposite end.

DECK PLAN

NOTES:

1. See sheet 7 of 34 for Superstructure details and Superstructure Bill of Materials.
2. Reinforcement bars designated (E) shall be epoxy coated.
3. Bars indicated thus 20X3-#5 etc. indicates 20 lines of bars with 3 lengths per line.
4. For Section A-A see sheet 7 of 34.

MIN. BAR LAP
#5 bar = 2'-2"

REVISIONS	
NAME	DATE

CMT
CRAWFORD MURPHY & TILLY, INC.
CONSULTING ENGINEERS
SPRINGFIELD, IL ■ AURORA, IL ■ ST. LOUIS, MO
ROCKFORD, IL ■ PEORIA, IL ■ CHICAGO, IL

LAKE COUNTY DIVISION OF TRANSPORTATION
SUPERSTRUCTURE
BUFFALO GROVE ROAD
AT INDIAN CREEK BRIDGE
SECTION 00-00254-01-BR STATION 101+50.00
LAKE COUNTY STRUCTURE NO. 049-3043
SCALE: NONE DRAWN BY: TBW
DATE: 7/21/06 CHECKED BY: ATI, WK

PLAN: SURVEYED, DATE, DRAWN, ALIGNMENT CHECKED, GRADES CHECKED, NOTE BOOK, NO.
PROFILE: SURVEYED, DATE, DRAWN, GRADES CHECKED, STRUCTURE, NOTE BOOK, NO.
BY, DATE

I:\lakeco\0220113\draw\sheets\struct\6-16-06\superstructure.dgn