F.A. RTE.	SECTION	COUNTY	TOTAL SHEETS	SHEET NO.
2666	00-00254-01-BR	LAKE	70	67
STA. 103+50.00		TO STA.104+00.00		
FED. ROAD DIST. NO.	ILLINOIS	FED. AID PROJECT		

BUFFALO GROVE ROAD

PROJECT NO. BHM-8003(215)

CONTRACT NO. 63875

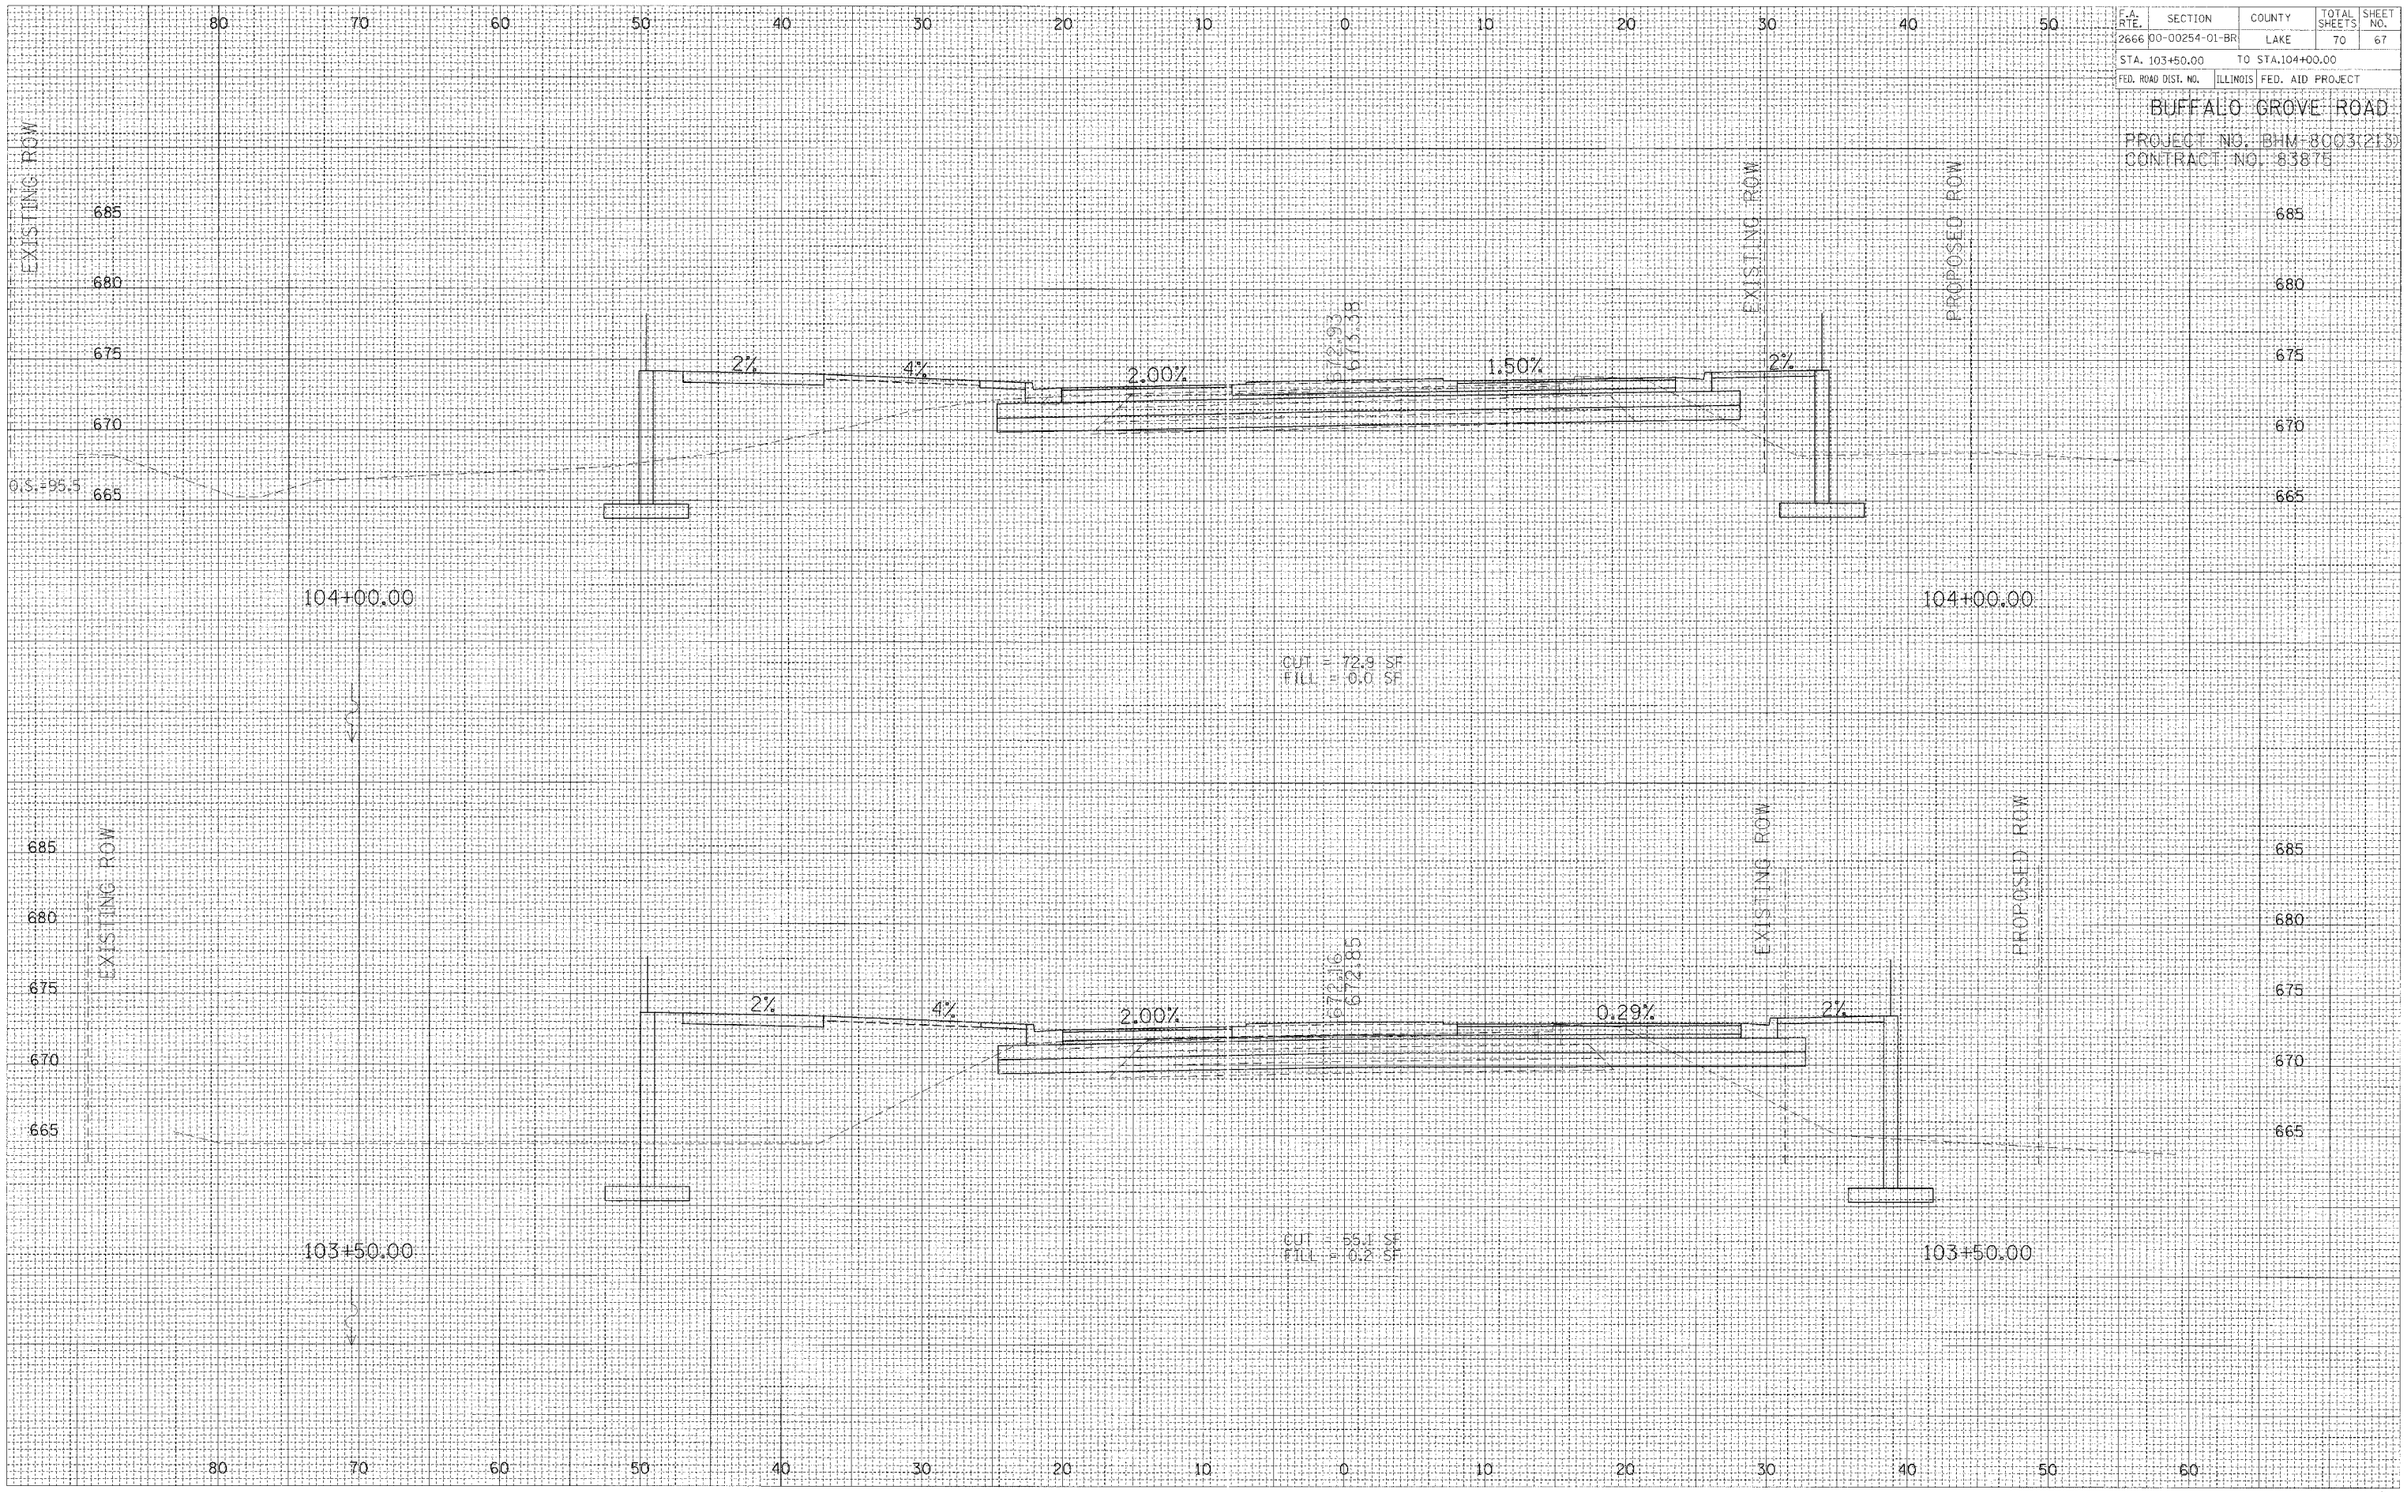

ORIGINAL SURVEY	BY	DATE
SURVEYED		
PLOTTED		
NOTE BOOK		
TEMPLATE		
AREAS		
NO.	AREAS CHECKED	

FINAL SURVEY	BY	DATE
SURVEYED		
PLOTTED		
NOTE BOOK		
TEMPLATE		
AREAS		
NO.	AREAS CHECKED	