F.A. RTE.	SECTION	COUNTY	TOTAL SHEETS	SHEET NO.
2666	00-00254-01-BR	LAKE	70	70
STA. 106+50.00		TO STA.106+75.00		
FED. ROAD DIST. NO.	ILLINOIS	FED. AID PROJECT		

BUFFALO GROVE ROAD

PROJECT NO. BHM-8003(213)
CONTRACT NO. 83875

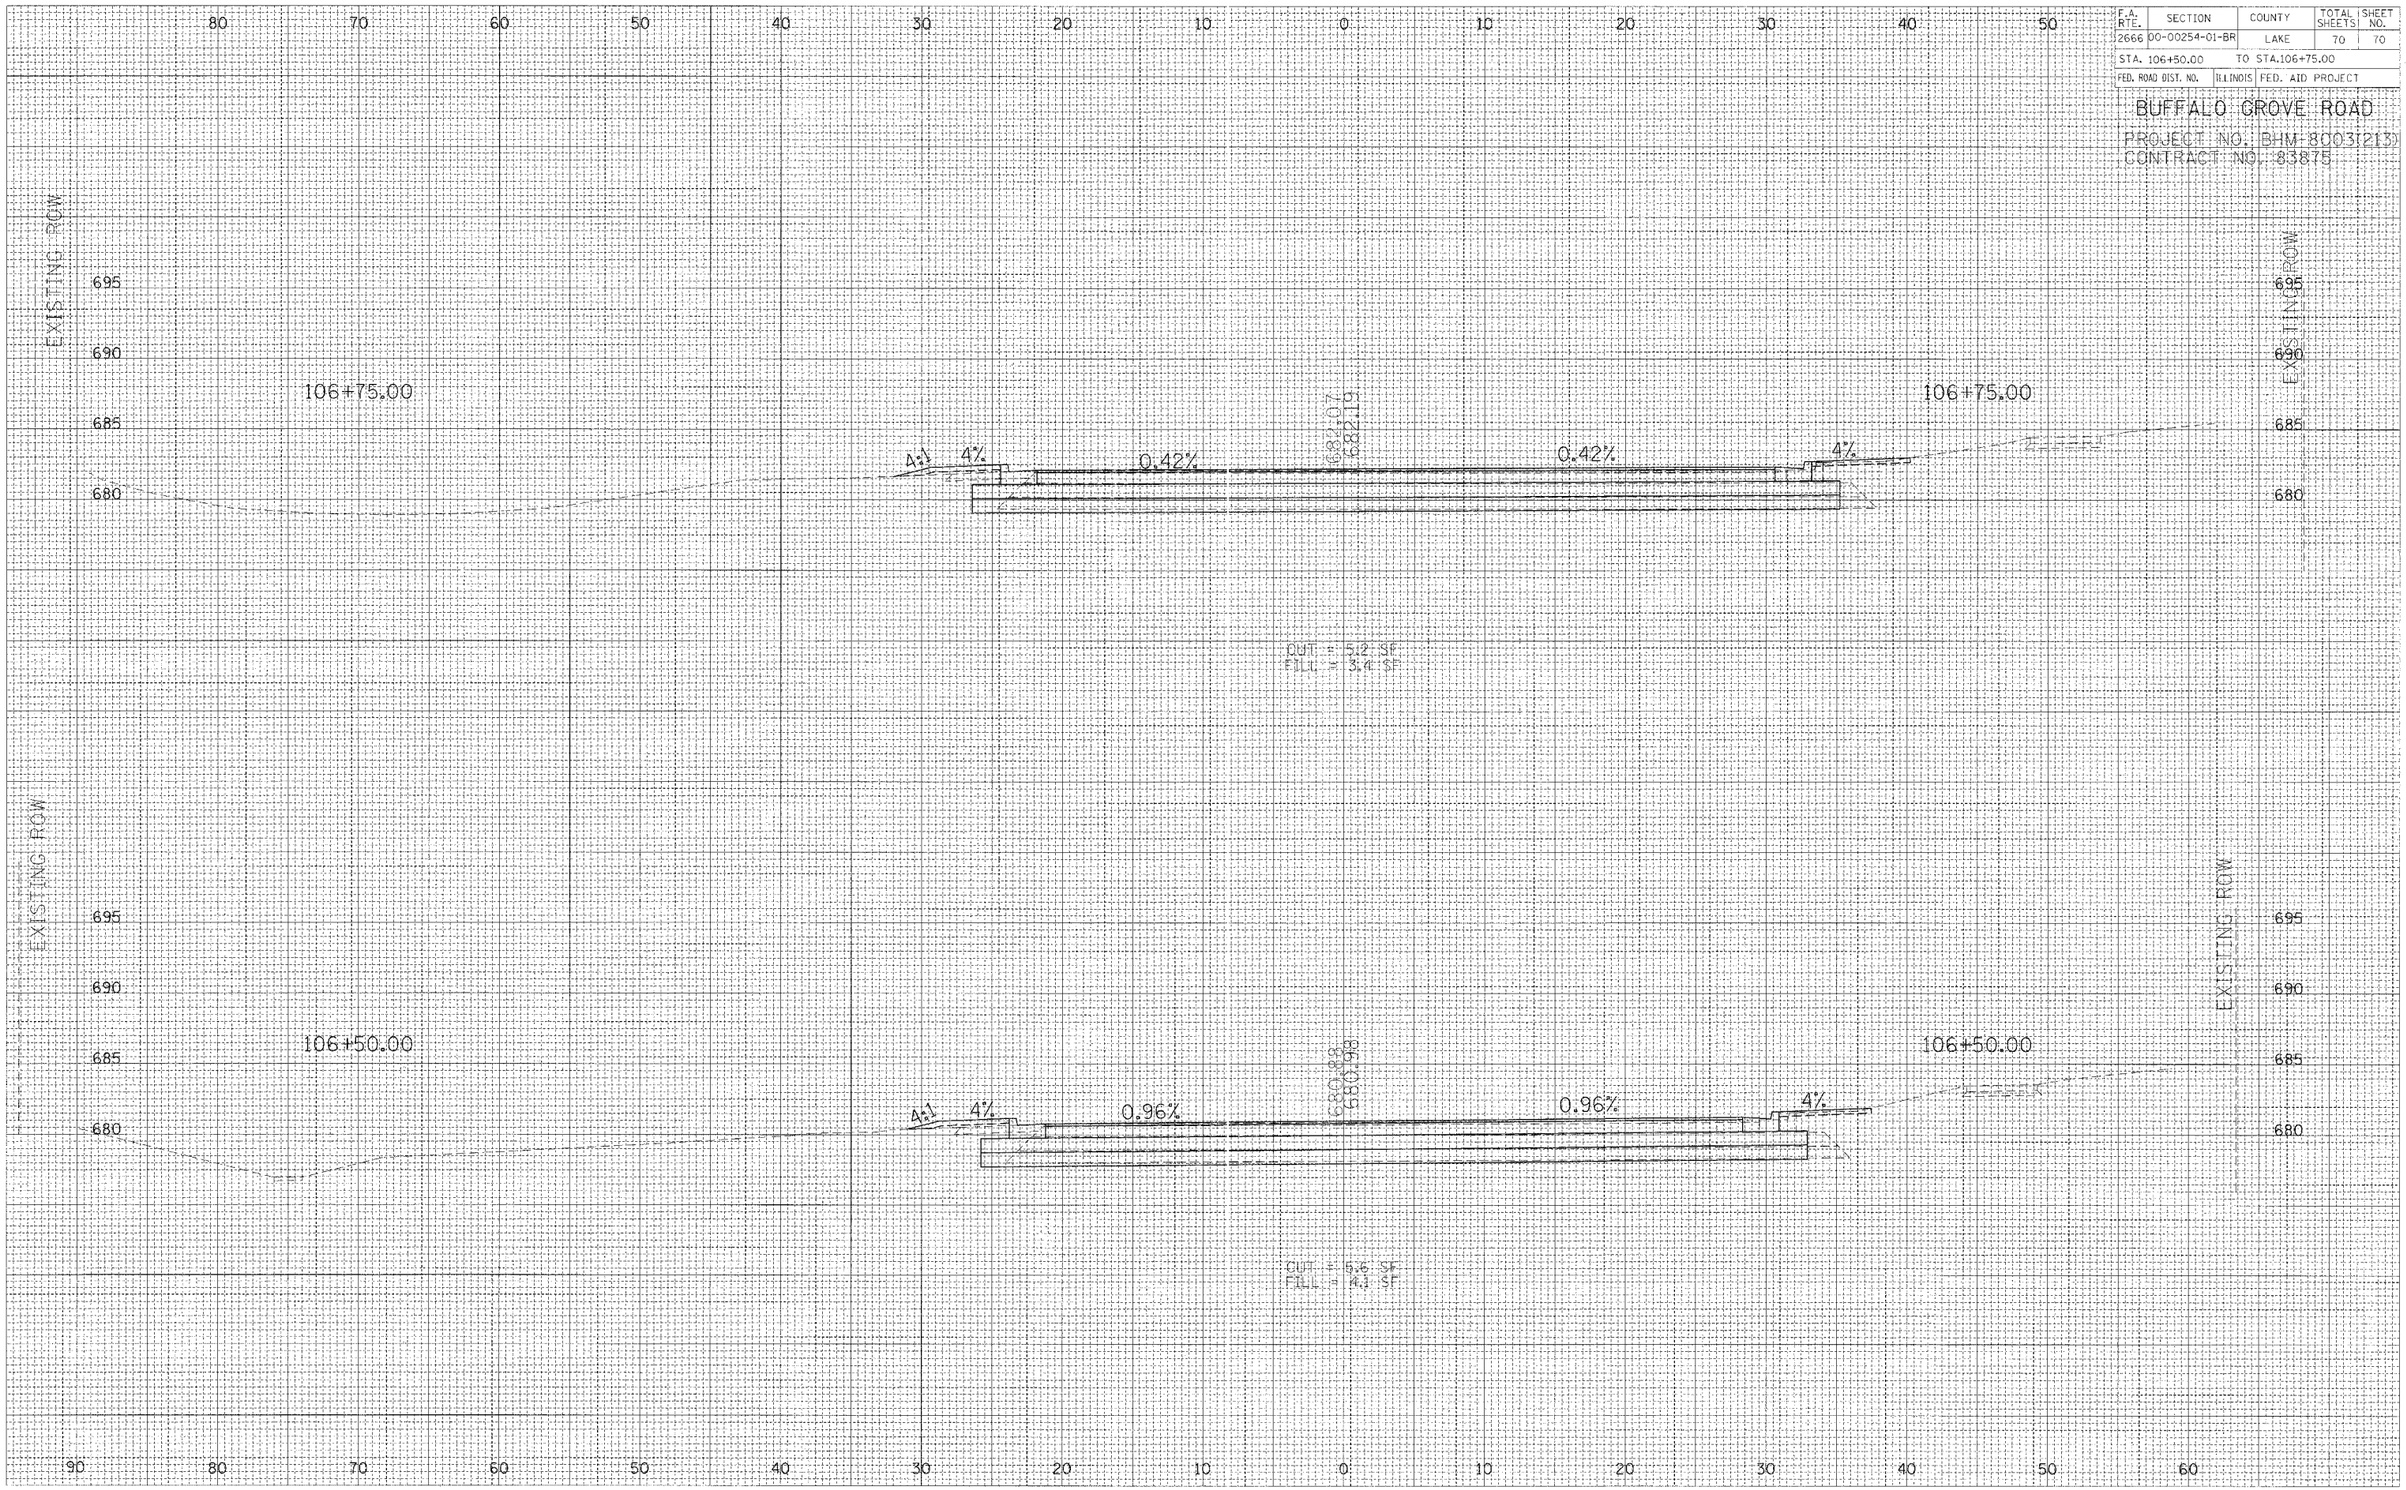

ORIGINAL SURVEY
NOTE BOOK
NO.
SURVEYED
PLOTTED
TEMPLATE
AREAS
AREAS CHECKED
BY
DATE

FINAL SURVEY
NOTE BOOK
NO.
SURVEYED
PLOTTED
TEMPLATE
AREAS
AREAS CHECKED
BY
DATE