CONTRACT NO. 88798

F.A.P. RTE.	SECTION	COUNTY	TOTAL SHEETS	SHEET NO.
310	(101BY) BR	*	97	89
STA. 74+00.00	TO STA. 75+50.00			
FED. ROAD DIST. NO.	ILLINOIS	FED. AID PROJECT		

* WARREN COUNTIES

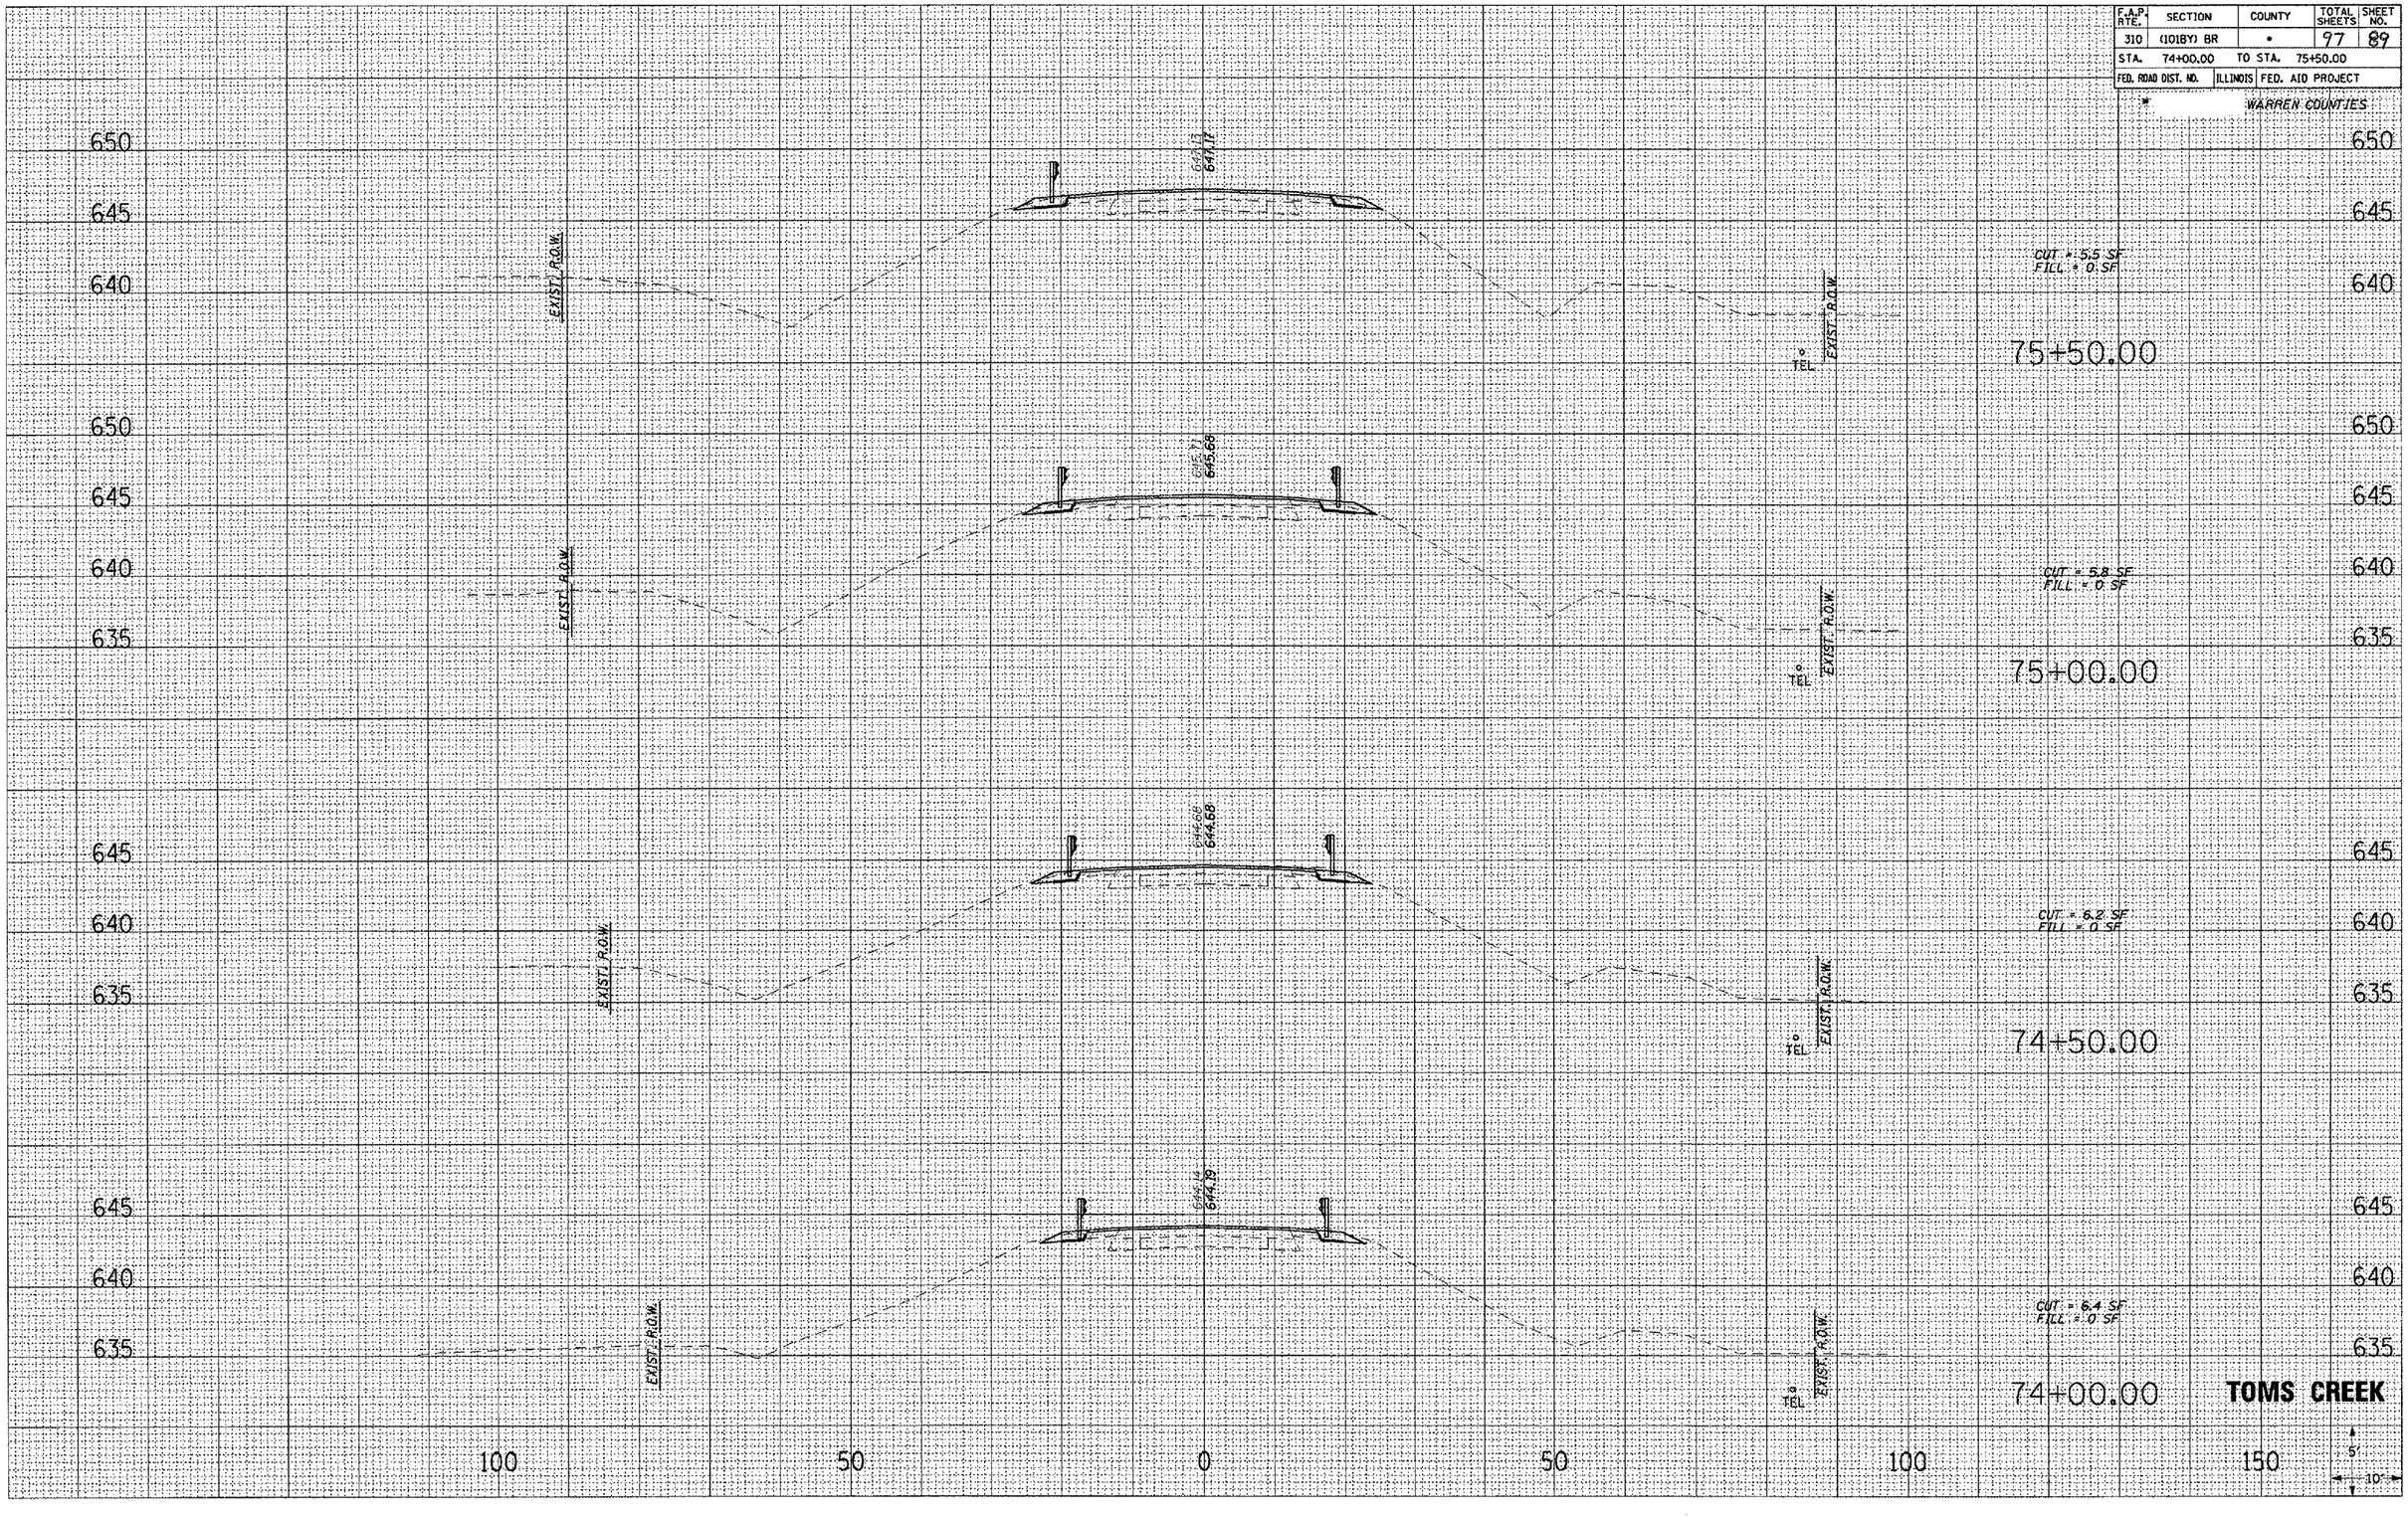

TOMS CREEK

FINAL SURVEY		BY	DATE
NOTE BOOK NO.	SURVEYED		
	PLOTTED		
	TEMPLATE		
	AREAS		
	AREAS CHECKED		

ORIGINAL SURVEY		BY	DATE
NOTE BOOK NO.	SURVEYED		
	PLOTTED		
	TEMPLATE		
	AREAS		
	AREAS CHECKED		