CONTRACT NO. 88939

F.A.P. RTE.	SECTION	COUNTY	TOTAL SHEETS	SHEET NO.
310	(41-A)BR	McDONOUGH	58	10
STA.		TO STA.		
FED. ROAD DIST. NO.	ILLINOIS	FED. AID PROJECT		

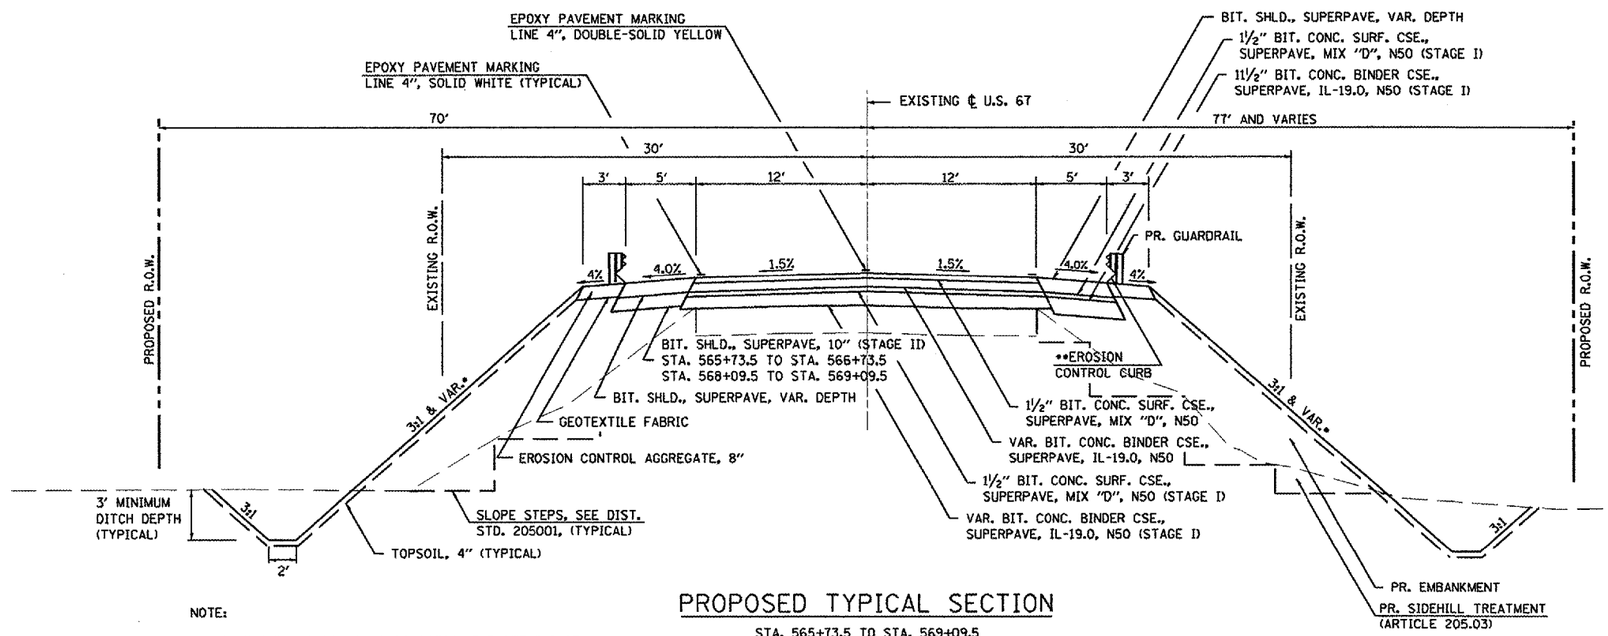

*BRIDGE CONE TRANSITION

TRANSITION FORESLOPE FROM 3:1 TO 2:1 FROM STA. 566+73.5 TO STA. 566+93.5 AND FROM STA. 568+09.5 TO STA. 567+89.5.

**EROSION CONTROL CURB SCHEDULES:

STA. 565+85.35 TO STA. 567+03.50, LEFT
STA. 564+97.85 TO STA. 567+03.50, RIGHT

STA. 567+79.50 TO STA. 569+85.15, LEFT
STA. 567+79.50 TO STA. 568+97.65, RIGHT

PROPOSED TYPICAL SECTION

STA. 565+73.5 TO STA. 569+09.5
PR. BRIDGE OMISSION STA. 567+03.5 TO STA. 567+79.5

BRIDGE APPROACH PAVEMENT:
STA. 566+73.5 TO STA. 567+03.5
STA. 567+79.5 TO STA. 568+09.5

TEMPORARY RAMP
STA. 565+73.5 TO STA. 566+73.5
STA. 568+09.5 TO STA. 569+09.5

BUTT JOINT FOR FINAL SURFACE:
STA. 566+58.5 TO STA. 566+73.5
STA. 568+09.5 TO STA. 568+24.5

NOTE:

SEE DISTRICT 4 CADD STANDARD 205001 FOR DETAILS OF SLOPE STEPS NOT SHOWN.

SEE DISTRICT 4 CADD STANDARD 281001 FOR DETAILS OF RIPRAP DITCH FOR EROSION PROTECTION NOT SHOWN.

SEE DISTRICT 4 CADD STANDARD 630101 FOR DETAILS OF EROSION CONTROL CURB, EROSION CONTROL AGGREGATE AND GEOTEXTILE FABRIC NOT SHOWN.

SEE TRAFFIC CONTROL PLAN FOR MORE DETAILS ON TEMP. RAMP AND TEMP. SHOULD PAVEMENT.

REVISIONS	
NAME	DATE

ILLINOIS DEPARTMENT OF TRANSPORTATION
SN 055-0048
TYPICAL SECTIONS
U.S. 67
SECTION (41A)BR
McDONOUGH

SCALE: VERT. HORIZ.
DATE
DRAWN BY
CHECKED BY

PLOT DATE = 8/6/2006
FILE NAME = o:\pr-o_ills\0058818\sheets\pin.dgn
PLOT SCALE = 186.8185 ' / IN.
USER NAME = hudsbisonma