CONTRACT NO. 90841

F.A.P. RTE.	SECTION	COUNTY	TOTAL SHEETS	SHEET NO.
322	RX-1-BR-1	VERMILION	140	41
STA. 16+00.00		TO STA.22+00.00		
FED. ROAD DIST. NO. _	ILLINOIS	FED. AID PROJECT		

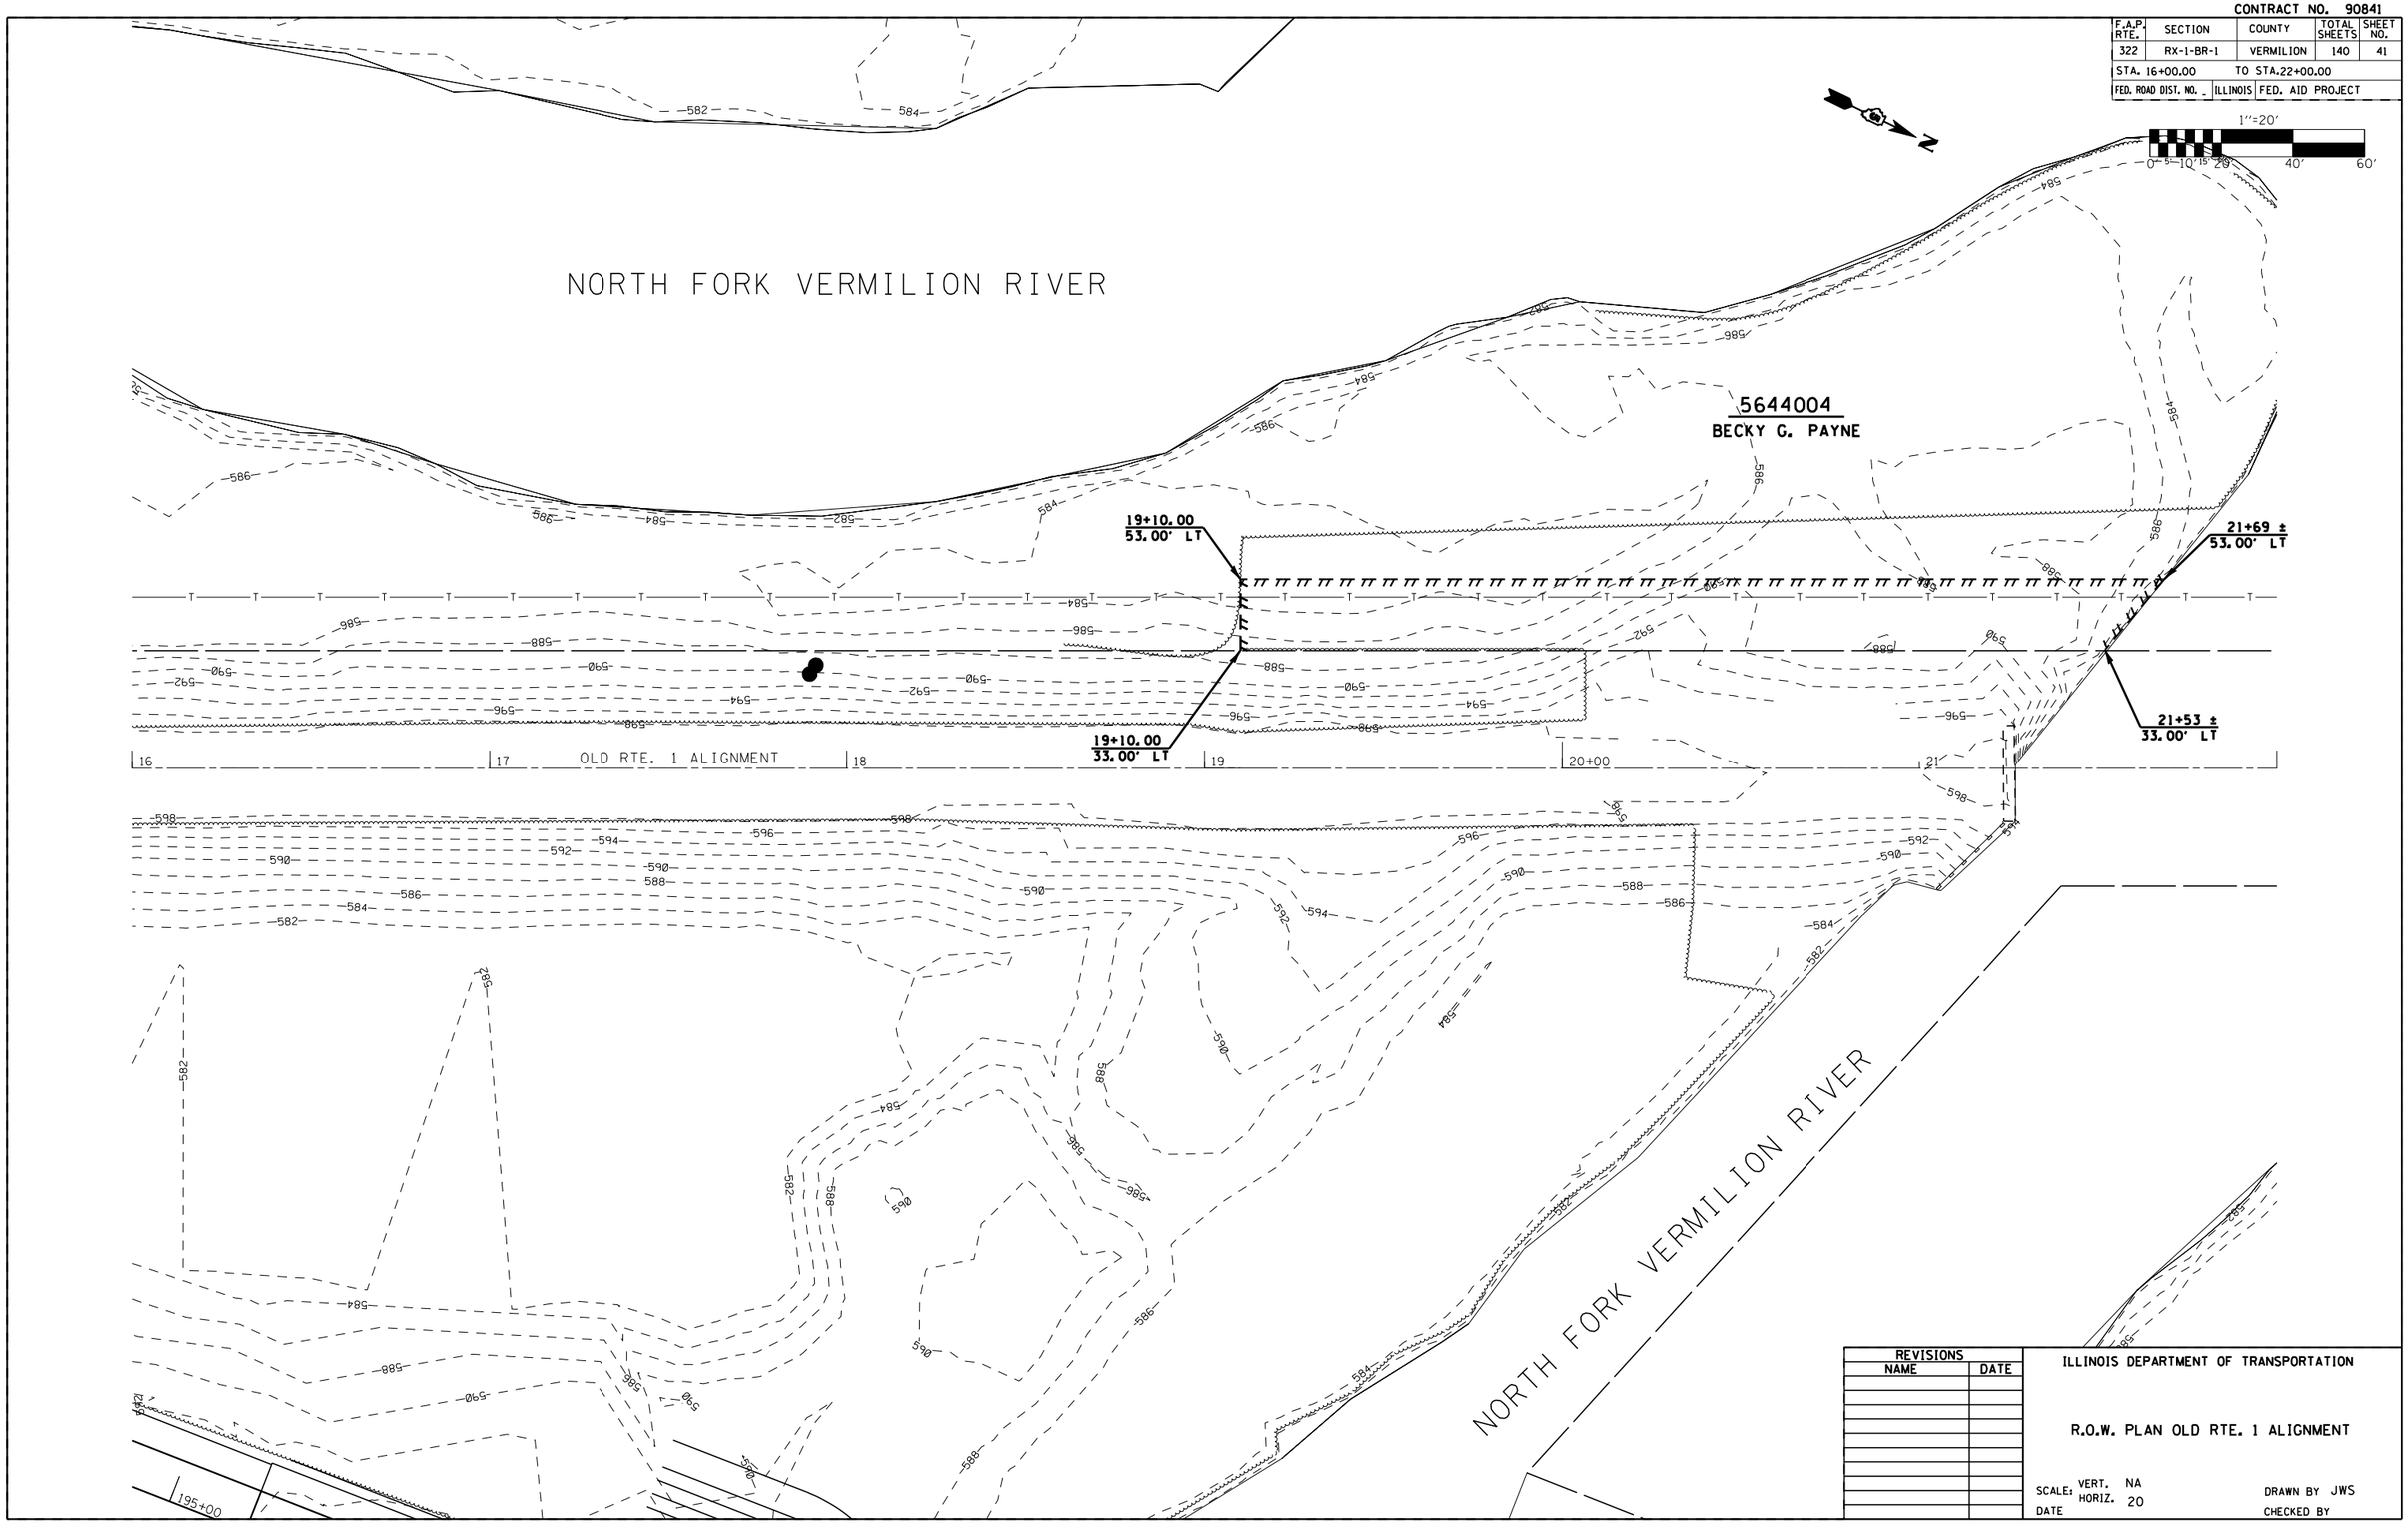

REVISIONS NAME	DATE

ILLINOIS DEPARTMENT OF TRANSPORTATION

R.O.W. PLAN OLD RTE. 1 ALIGNMENT

SCALE: VERT. NA HORIZ. 20

DATE

DRAWN BY JWS

CHECKED BY

PLOT DATE = 8/28/2006
FILE NAME = c:\projects\d503196 (d1\va136;row.dgn
PLOT SCALE = 423529 ' / IN.
USER NAME = swilkey

Old Seaton Hill Rd. R.O.W. 20 Scale