CONTRACT NO. 90841

F.A.P RTE.	SECTION	COUNTY	TOTAL SHEETS	SHEET NO.
332	BX-1-08-1	VERMILION	140	119
STA. 0+60	TO STA. 0+80			
FED. ROAD DIST. NO.	ILLINOIS	FED. AID PROJECT		

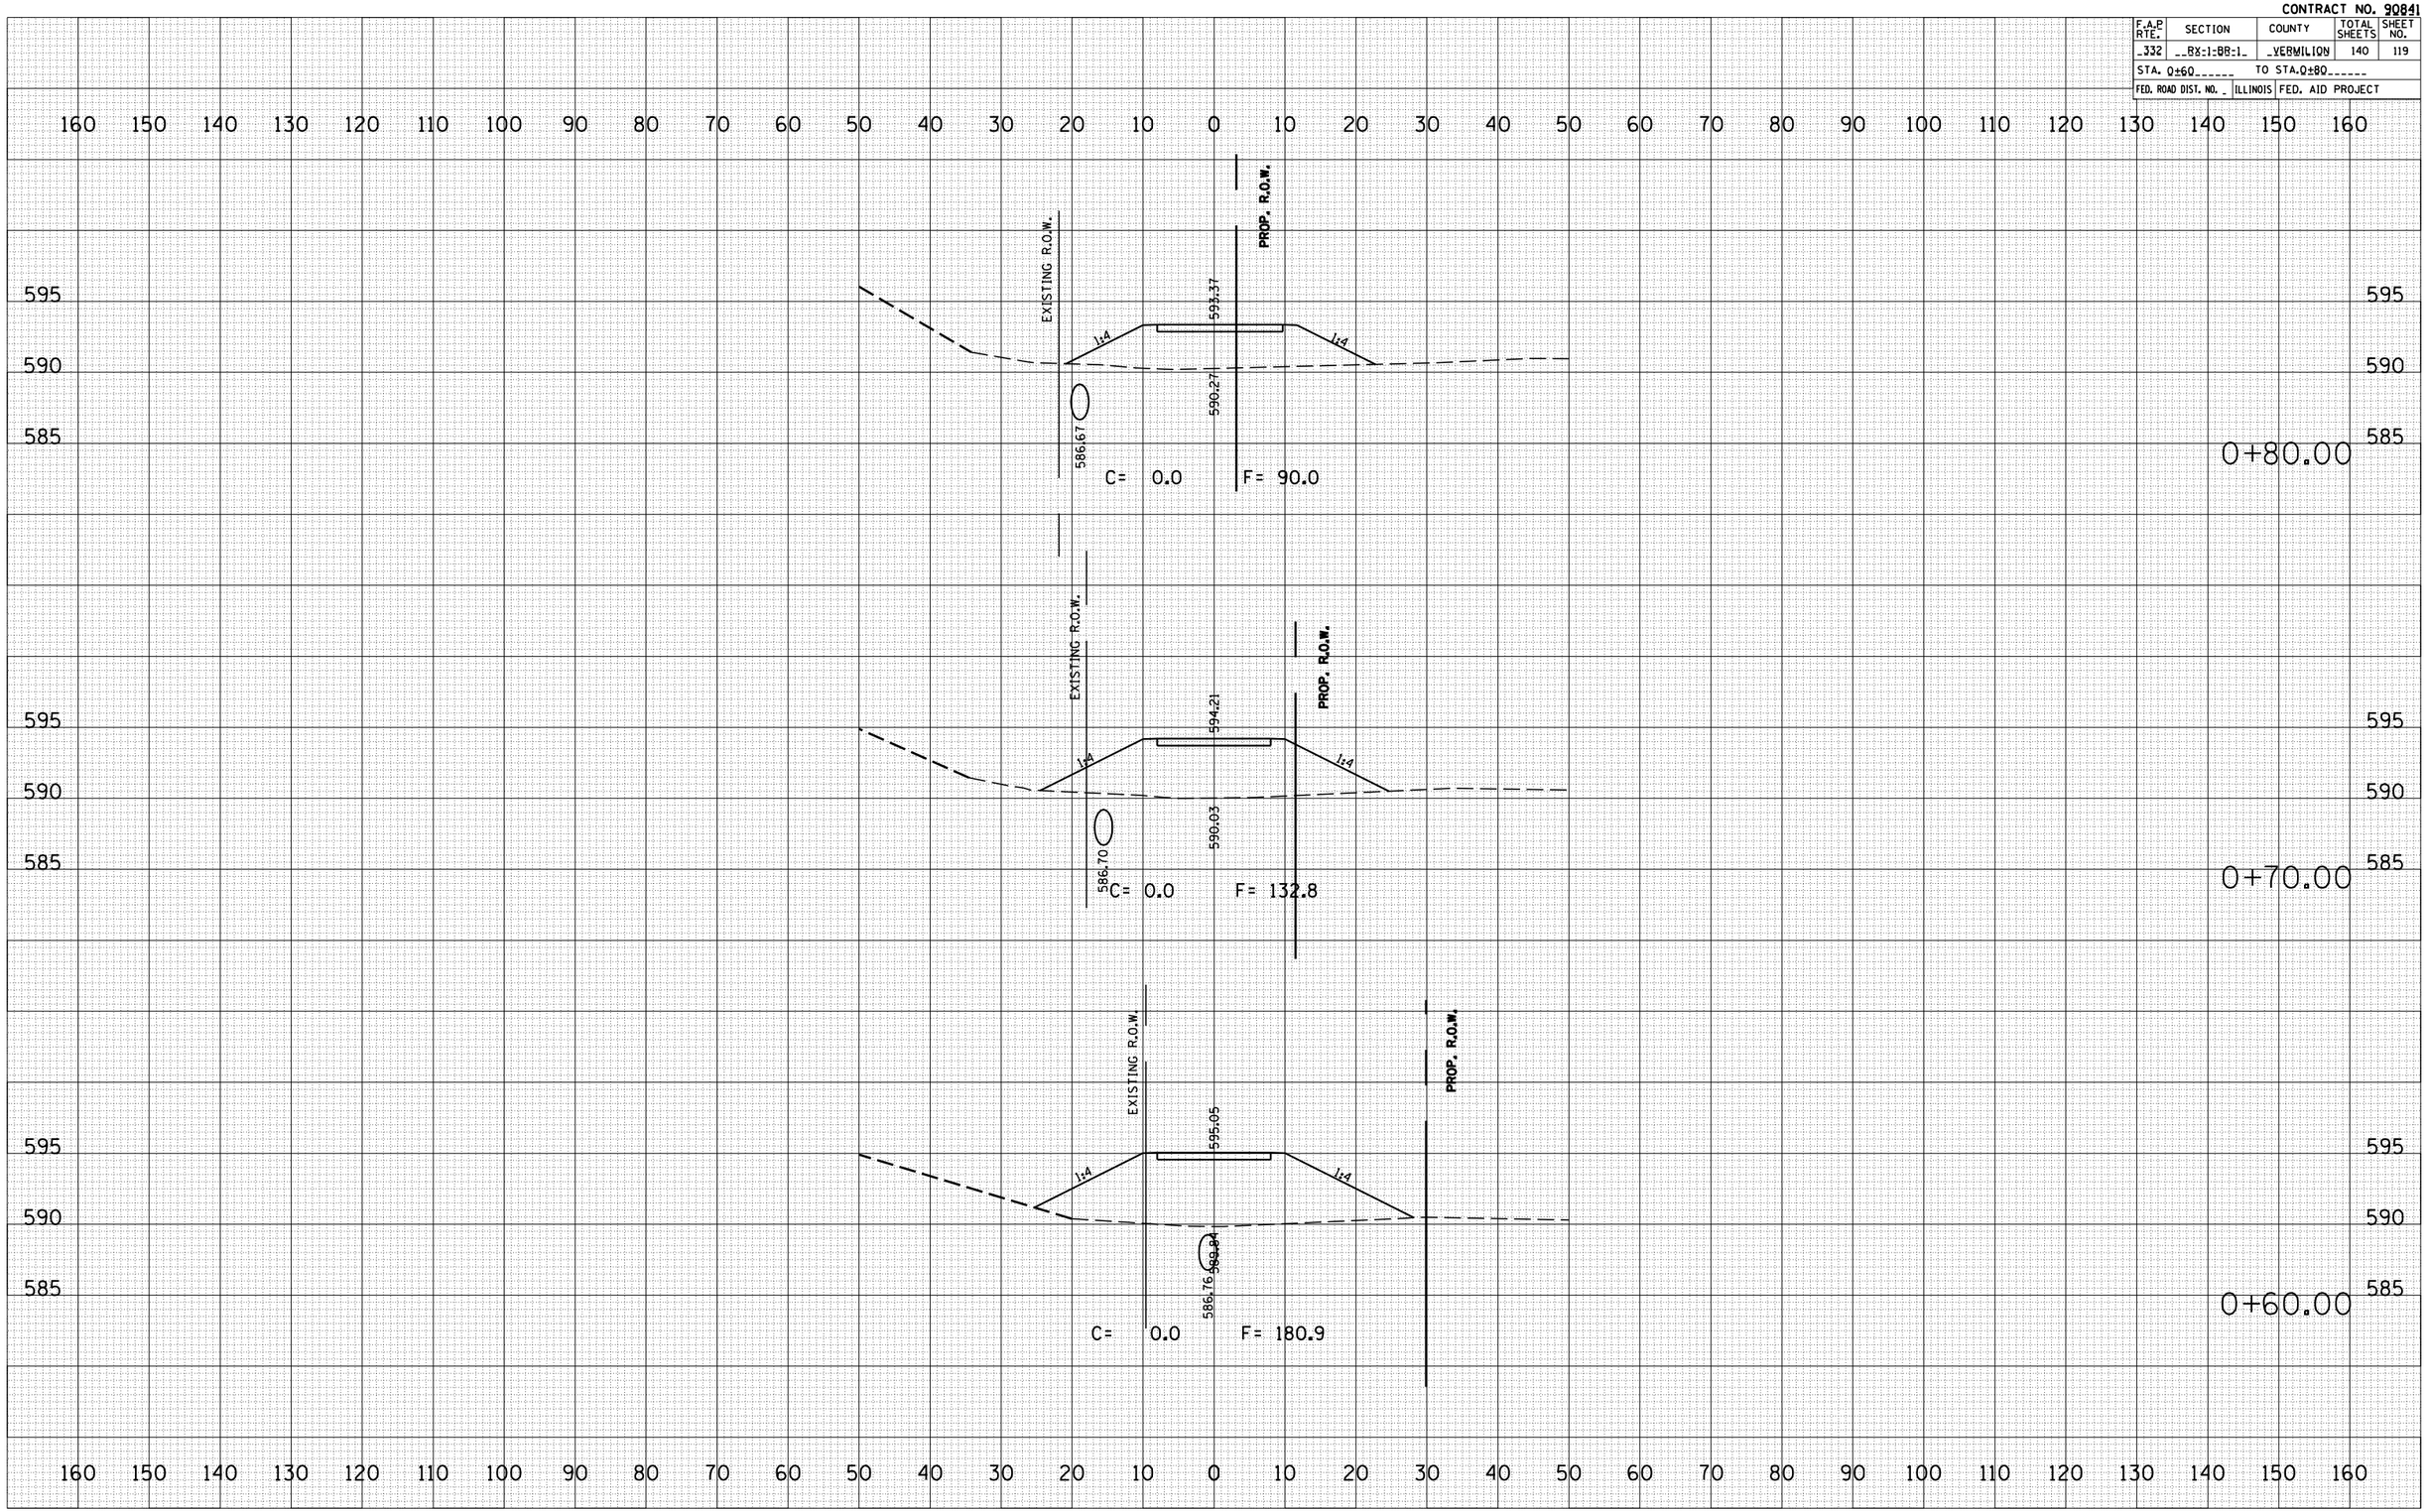

FINAL SURVEY	BY	DATE
SURVEYED		
PLOTTED		
TRAVERSE		
NOTE BOOK	AREAS	
NO.	AREAS CHECKED	

ORIGINAL SURVEY	BY	DATE
SURVEYED		
PLOTTED		
TRAVERSE		
NOTE BOOK	AREAS	
NO.	AREAS CHECKED	

PLOT DATE = 8/28/2006
FILE NAME = c:\projects\d503196 1x01\dsb1.dgn
PLOT SCALE = 21.1765 ' / IN.
USER NAME = stultejw

P.E. 1