CONTRACT NO. 90841

F.A.P RTE.	SECTION	COUNTY	TOTAL SHEETS	SHEET NO.
332	BX-1-BR-1	VERMILION	140	138
STA. 2+50.00		TO STA. 3+50.00		
FED. ROAD DIST. NO.	ILLINOIS	FED. AID PROJECT		

FOR INFORMATION PURPOSES ONLY

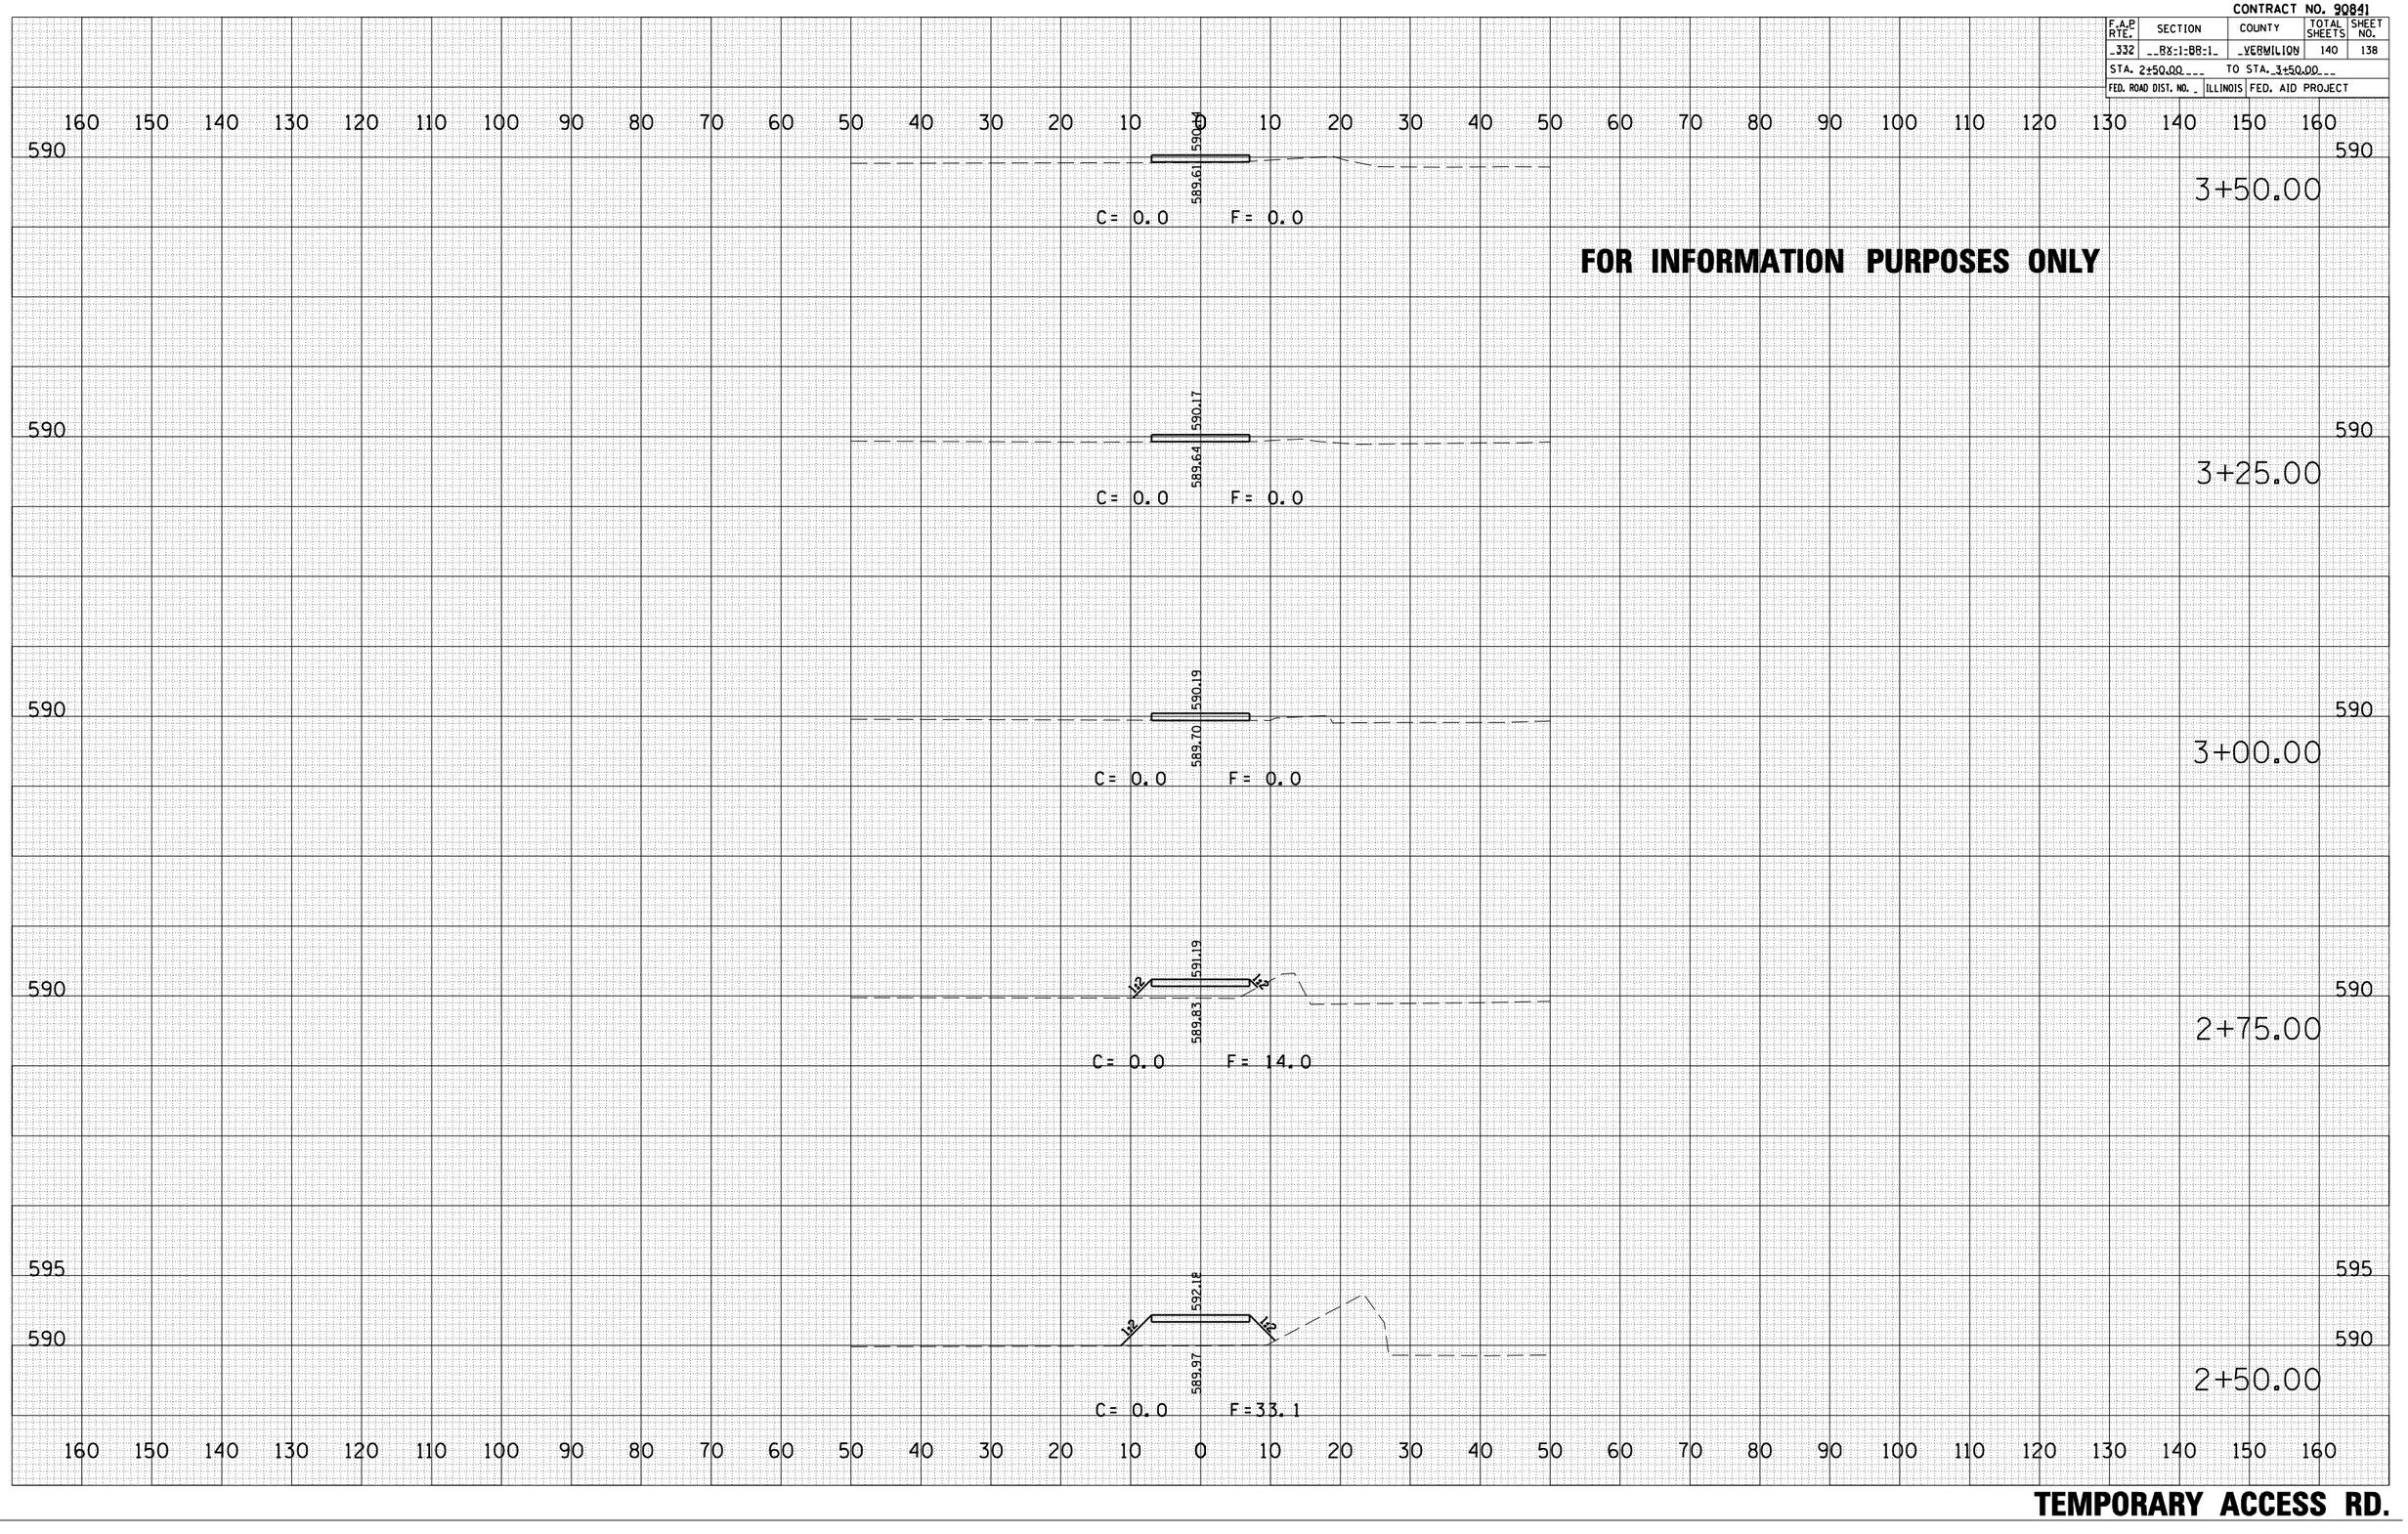

TEMPORARY ACCESS RD.

FINAL SURVEY	DATE
NOTE BOOK	BY
NO.	SURVEYED
	PLOTTED
	TRIANGULATE
	AREAS
	AREAS CHECKED

ORIGINAL SURVEY	DATE
~~NOTE BOOK~~	BY
NO.	SURVEYED
	PLOTTED
	TRIANGULATE
	AREAS
	AREAS CHECKED

PLOT DATE = 8/28/2006
FILE NAME = c:\projects\d503196 \d01\temps sheets.dgn
PLOT SCALE = 21.765 ' / IN.
USER NAME = stultsjw