F. A. RTE.	SECTION	COUNTY	TOTAL SHEETS	SHEET NO
TR 110	80-03108-00-BR	SCHUYLER	20	14
STA. 5+00.00	TO STA. 5+50.00			
FED. ROAD DIST. NO.	ILLINOIS	FED. AID PROJECT *		

* BROS-169(35)

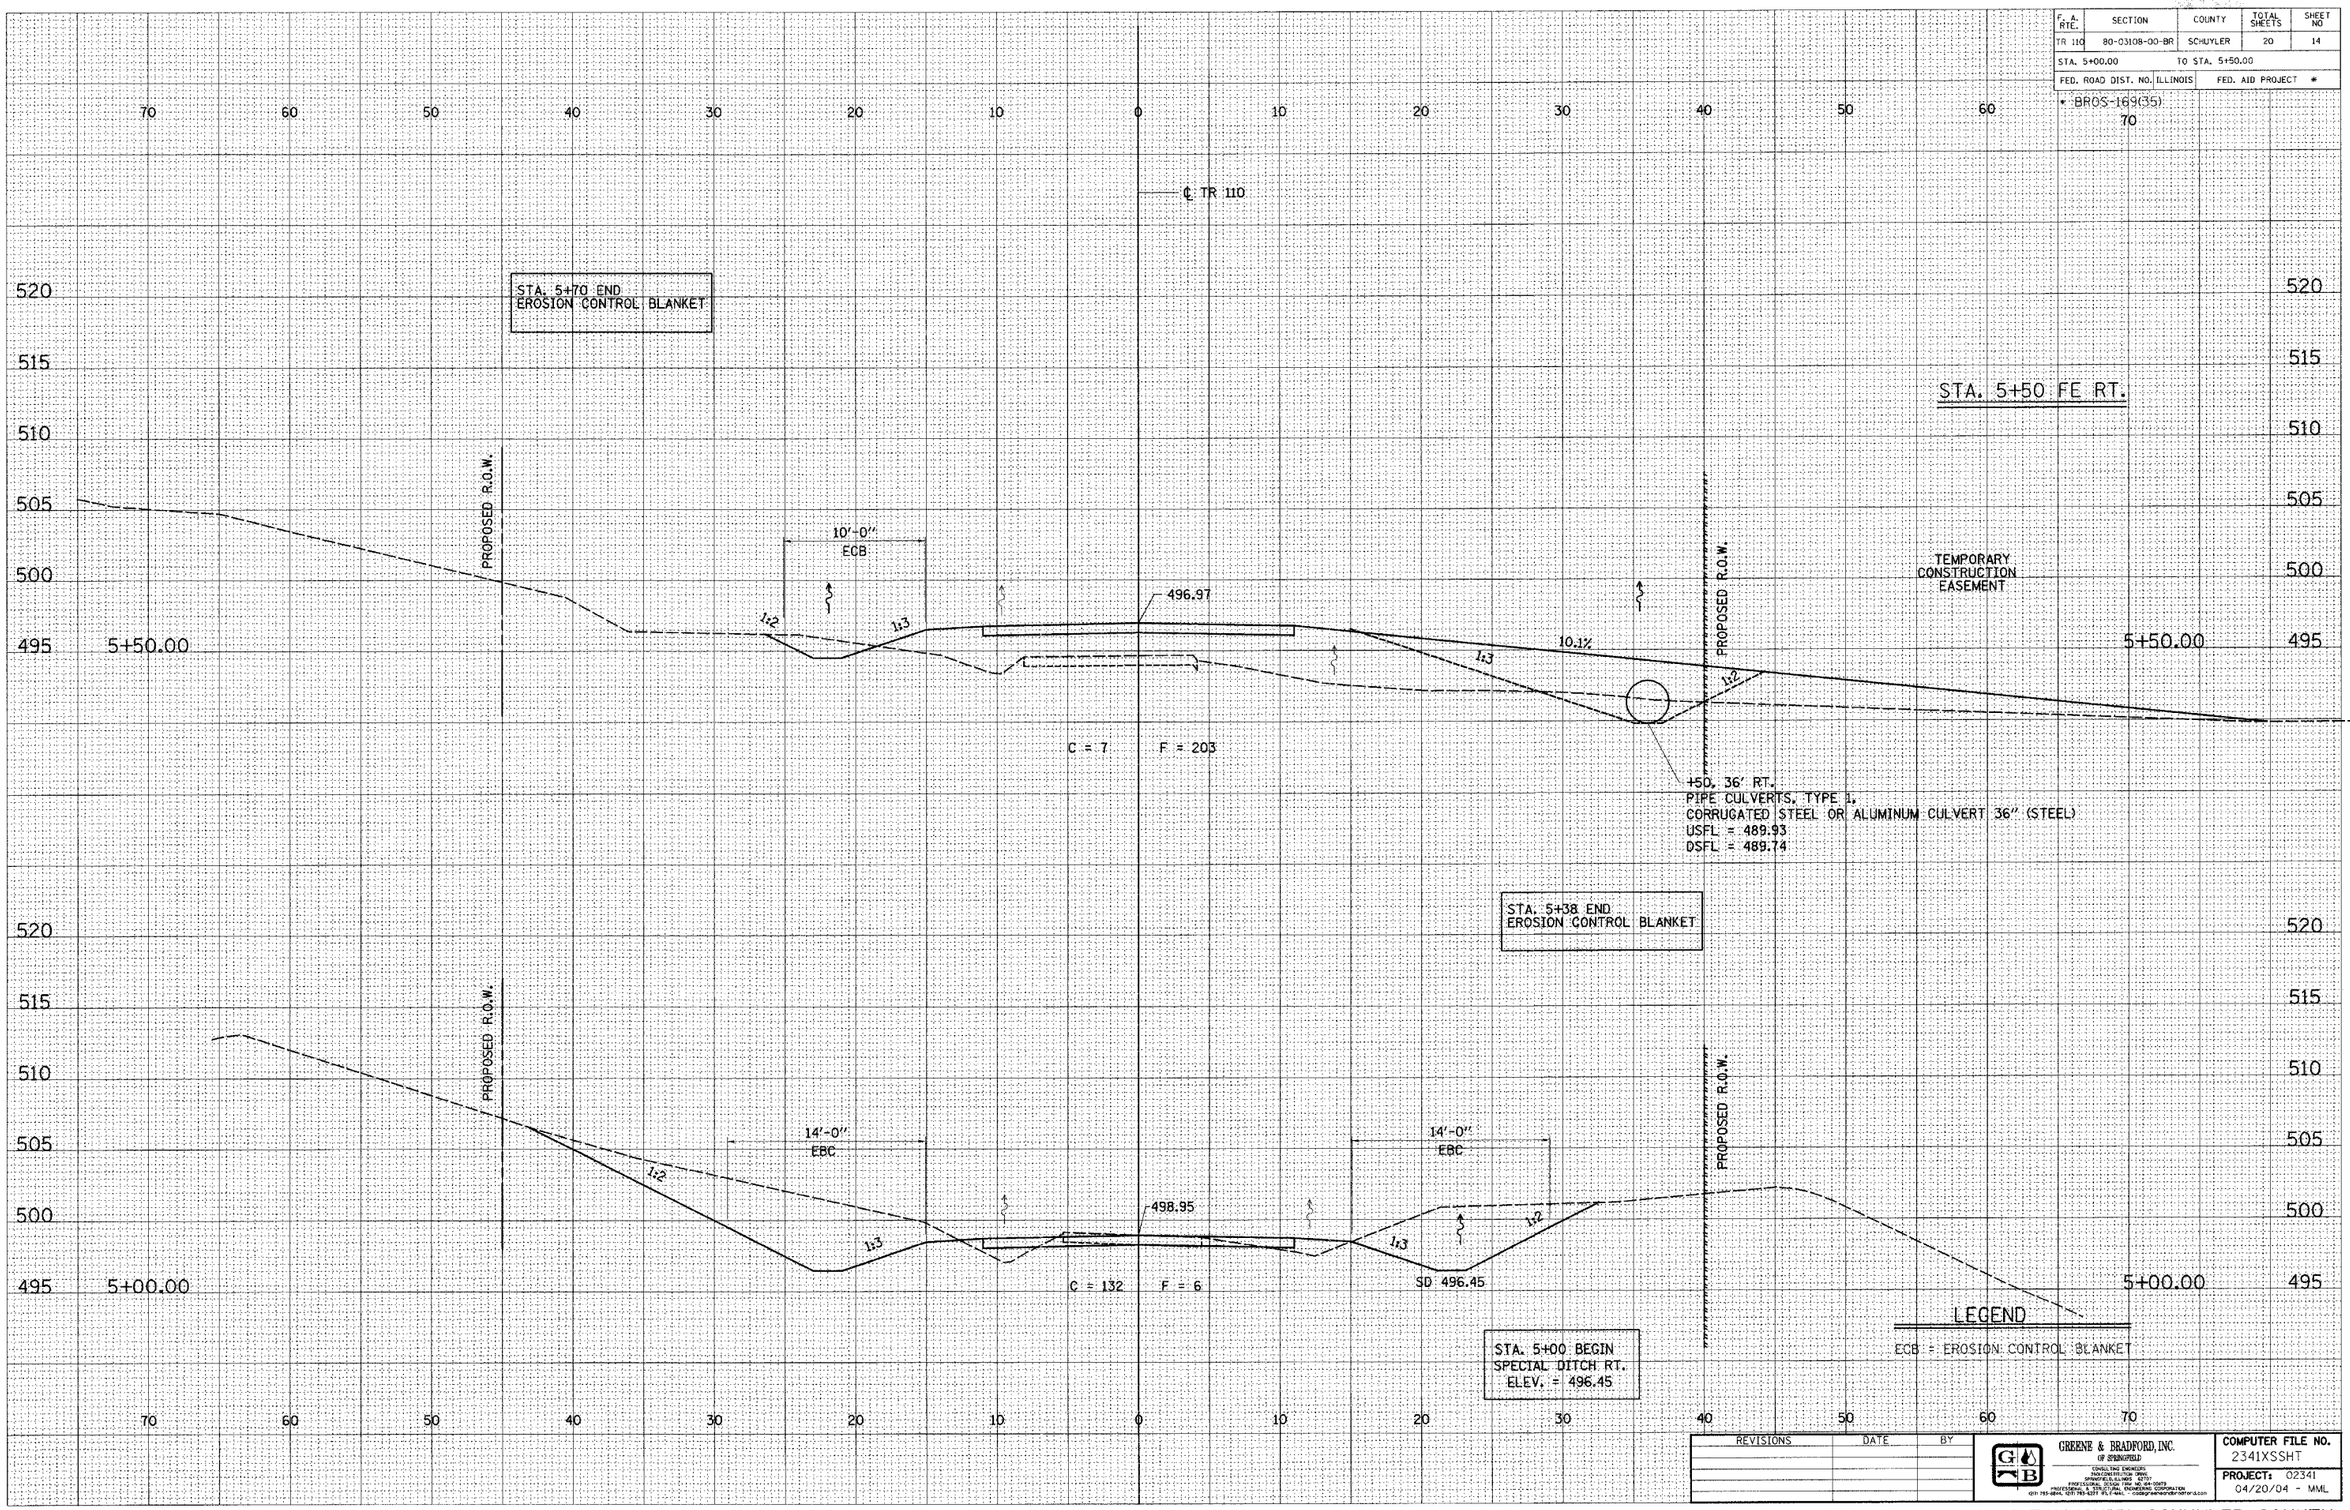

DESIGN

INT.	DATE	REASON

FINAL SURVEY — NOTE BOOK — NO. — SURVEYED — PLOTTED — TEMPLATE — AREAS — AREAS CHECKED — DATE — BY

PLOTS & CHECKS

INT.	DATE	NO.	REASON

ORIGINAL SURVEY — NOTE BOOK — NO. — SURVEYED — PLOTTED — TEMPLATE — AREAS — AREAS CHECKED — DATE — BY

FILE NAME = d:\0234\DRAWINGS\234IXSSHT.dgn
PLOT SCALE = 50.0000 / DRV = XES_8850_ENG.plt
PLOT DATE = 10/27/2006
PLOT TIME = 10:37:19 AM
OPERATOR = mlcmelel

CHECKS

INT.	DATE	REASON

E-XSEC 1:1 8/25/98

REVISIONS	DATE	BY

GREENE & BRADFORD, INC. OF SPRINGFIELD
CONSULTING ENGINEERS
TRANSPORTATION DIVISION
SPRINGFIELD, ILLINOIS 62701
PHONE (217) 793-3813 FAX (217) 793-3813
PROFESSIONAL ENGINEERING CORPORATION
(217) 793-3813, 1(217) 793-3237 (FL/Fax) - cadd@greenebradford.com

COMPUTER FILE NO. 2341XSSHT
PROJECT: 02341
04/20/04 - MML

T.R. ROUTE 110 (BROOKLYN TOWNSHIP) SCHUYLER COUNTY